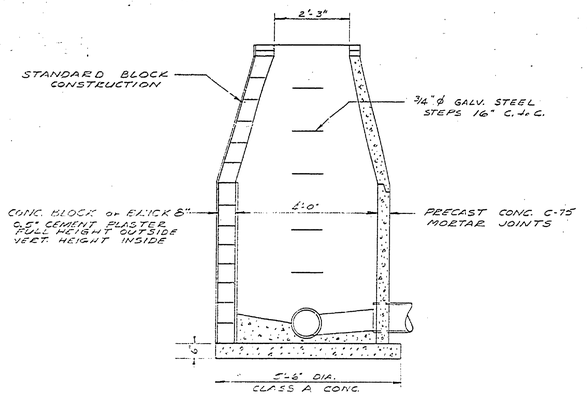

STANDARD MANHOLE

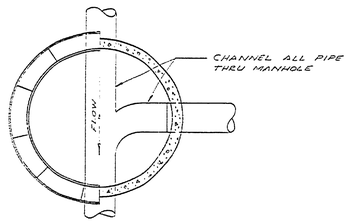

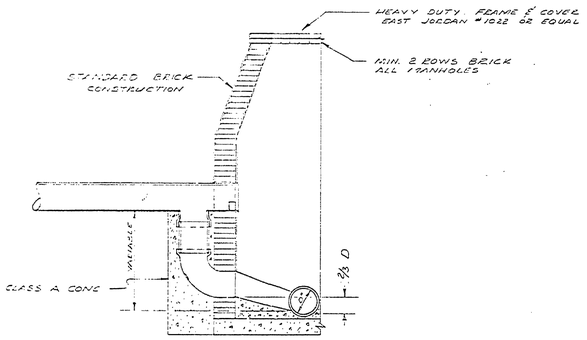

DROP MANHOLE

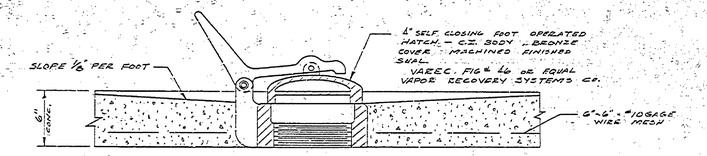

HATCH DETAIL
1:10 SCALE

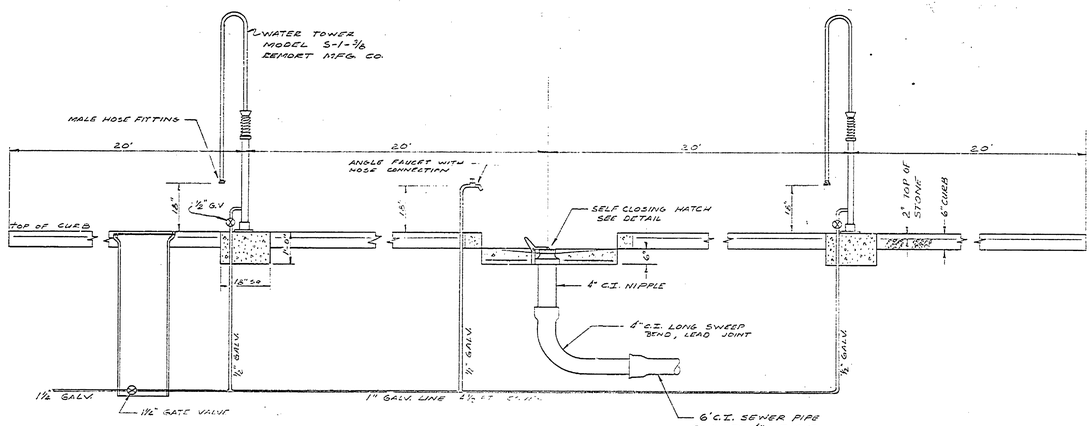

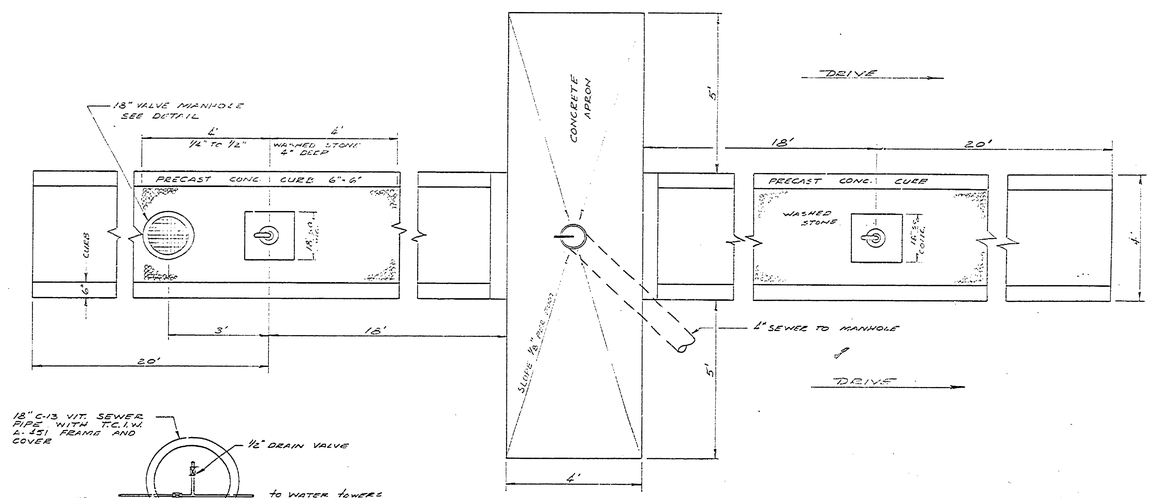

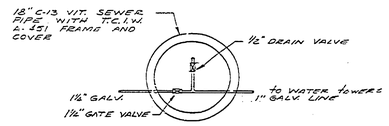

VALVE MANHOLE DETAIL
NO SCALE

DESIGNED BY	DRAWN BY	CHECKED BY

DATE	REVIEWED	DATE	APPROVED	DATE	BY
	ARCHITECTURAL		CHIEF OF DIVISION		
	ENGINEERING		ASST. CHIEF OF DIVISION		
	LANDSCAPE		CHIEF OF PLANNING AND DEVELOPMENT		

NO.	DATE	BY	REVISIONS
1			4
2			5
3			6

JACK A. DREW ASSOC., INC. LANDSCAPE ARCHITECTS LANSING, MICHIGAN	LAITALA & NUECHTERLEIN ASSOC., INC. ARCHITECTS LANSING, MICHIGAN	BOLTON & HELVESTON ENGINEERS CONSULTING ENGINEERS LANSING, MICHIGAN	INDIAN LAKE STATE PARK WEST SHORE SECTION	SCALE AS NOTED	MICHIGAN DEPARTMENT OF CONSERVATION PARKS AND RECREATION DIVISION	SANITATION STATION & DETAILS

SHEET NO. 20 OF 24 | PLAN NO. 1056

E-116

PR67-258-300-003-C2