COMMERCIAL BLUEPRINT SERVICE 200 5-68

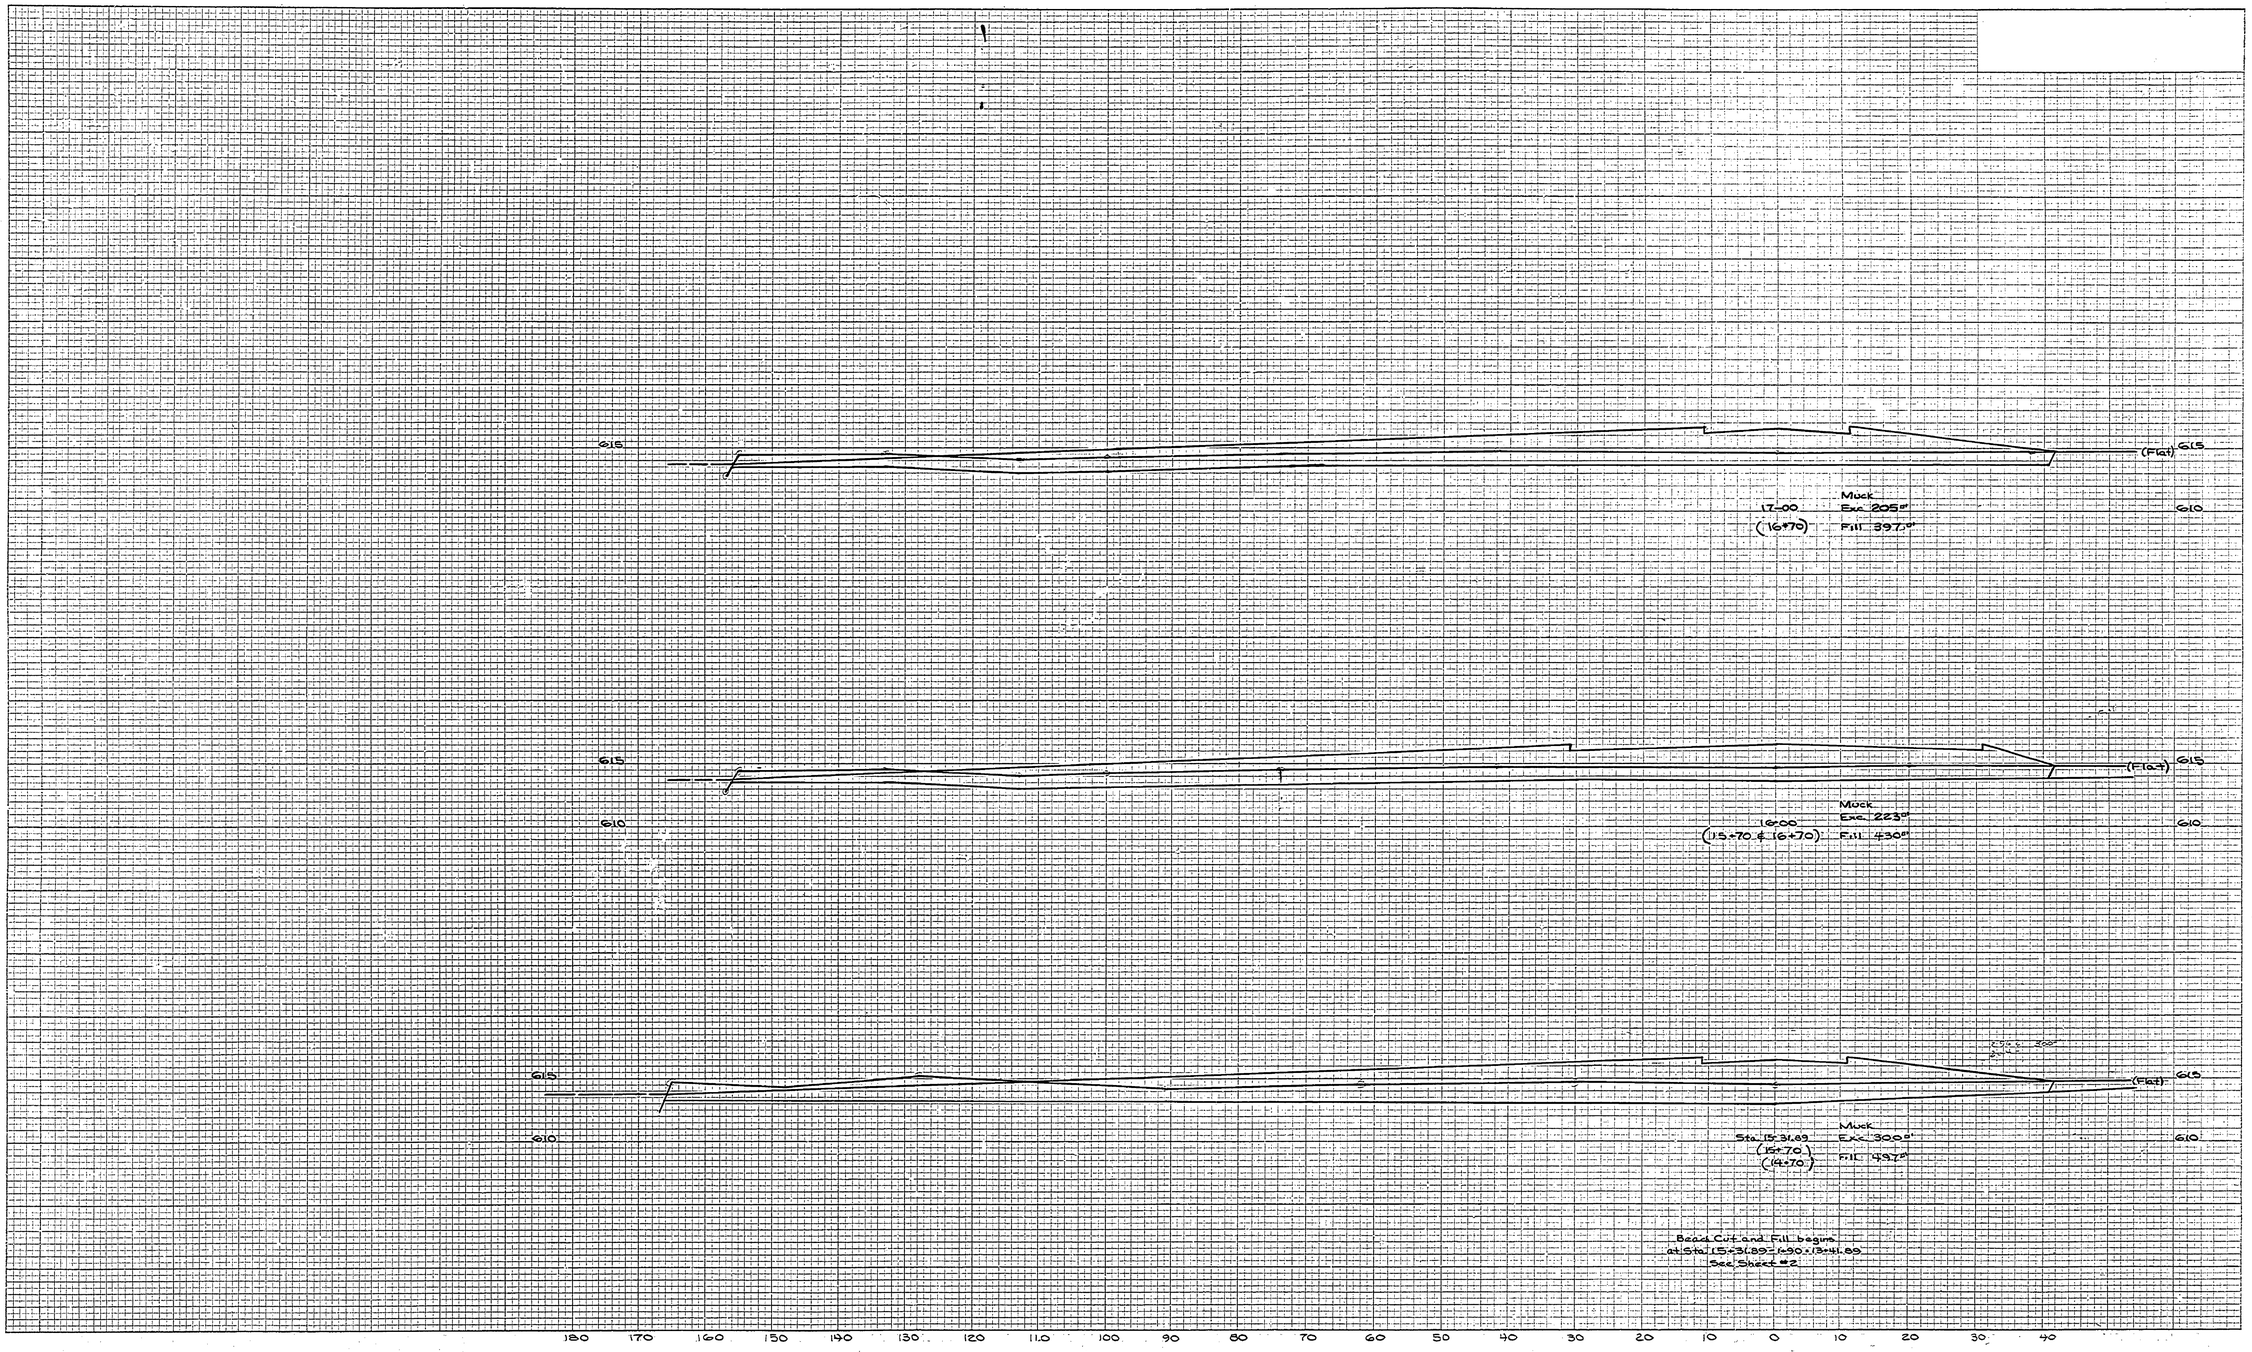

SURVEYED BY A.V. McCann	5-67	DRAWN BY P.J. Stefanick	7-68	NO.	DATE	BY	REVISIONS	NO.	DATE	BY	REVISIONS
DESIGNED BY W. Evans	6-68	CHECKED BY W. Evans	7-68	1.				3.			
	DATE		DATE	2.				4.			

MICHIGAN
DEPARTMENT OF CONSERVATION

PARKING LOT
CROSS SECTIONS

SHEET NO. 6 OF 7
FOR PROJECT NO. PA 108-5011-300-004-C4

INDIAN LAKE STATE PARK
WEST UNIT

SHEET ___ OF ___ PLAN NO. E-117