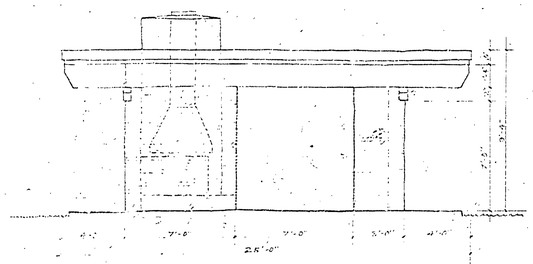

END ELEVATION

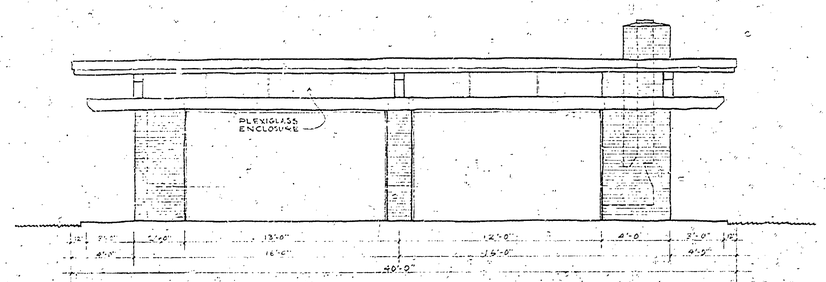

SIDE ELEVATION

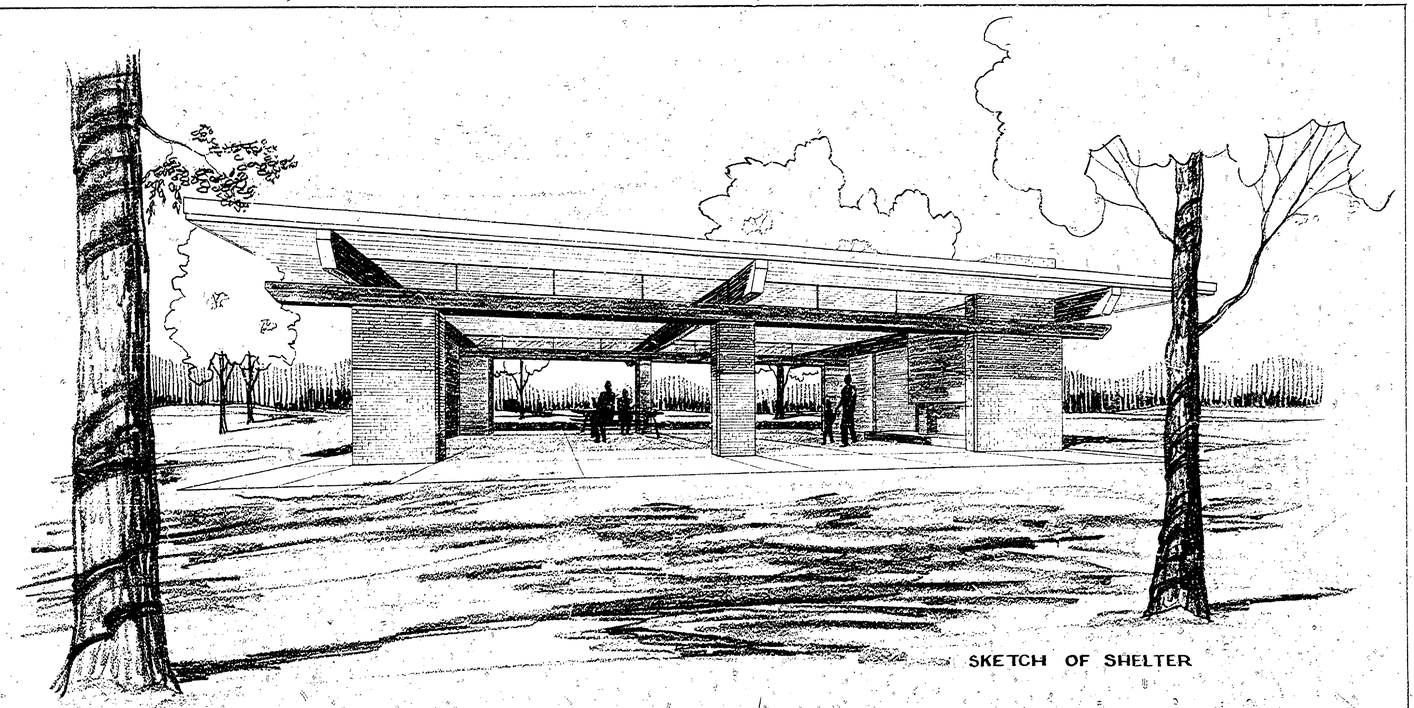

SKETCH OF SHELTER

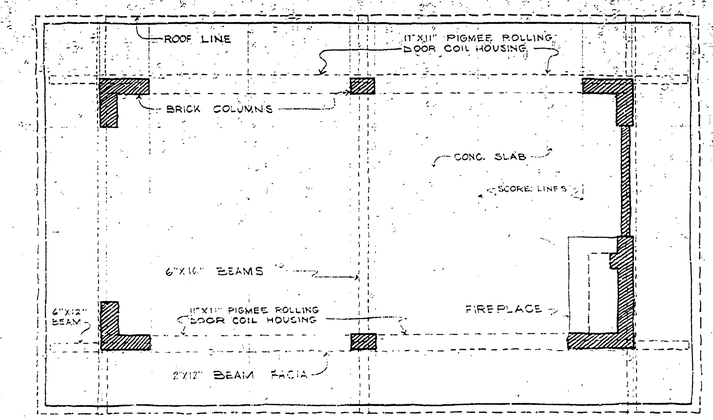

PLAN VIEW SCALE 1/4" = 1'-0"

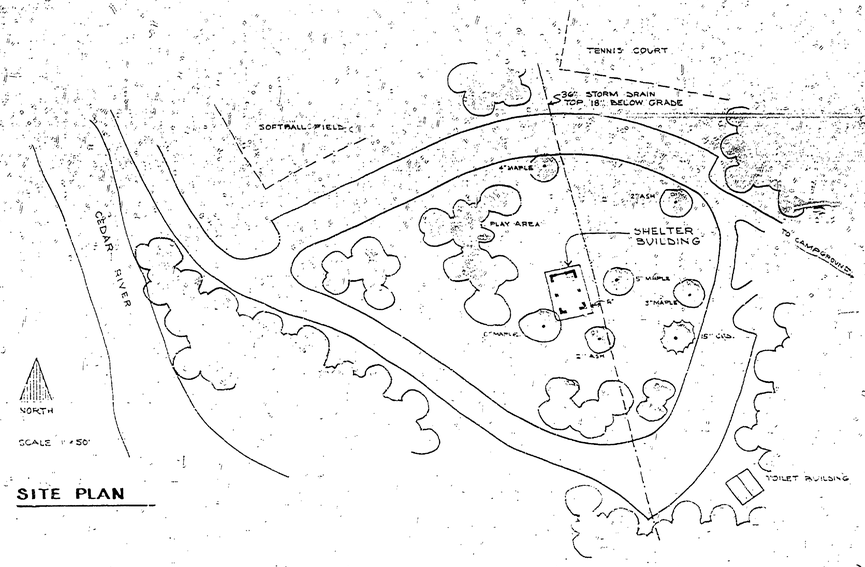

SITE PLAN

REVIEWED BY: [signature] 3-4-74
IN CHARGE - PLANNING AND DESIGN DATE

APPROVED BY: [signature] 4-19-74
CHIEF - PARKS DIVISION DATE

GENERAL NOTE
ROLLING DOORS SHALL BE PIGMEE ALUMINIZED STEEL JAMB MOUNTED AND CRANK OPERATES AT ALL FOUR OPENINGS.

SURVEYED BY	DRAWN BY G.L.M. 3/8/74	NO. DATE BY REVISIONS	NO. DATE BY REVISIONS	MICHIGAN DEPARTMENT OF NATURAL RESOURCES	PICNIC/SHELTER BUILDING SHEET TITLE	AREA OR PARK GLADWIN STATE PARK	PROJECT NO.
DESIGNED BY G.L.M. 3/8/74	CHECKED BY	1.	3.			PROJECT	SHEET ___ OF ___ PLAN NO.
DATE	DATE	2.	4.				