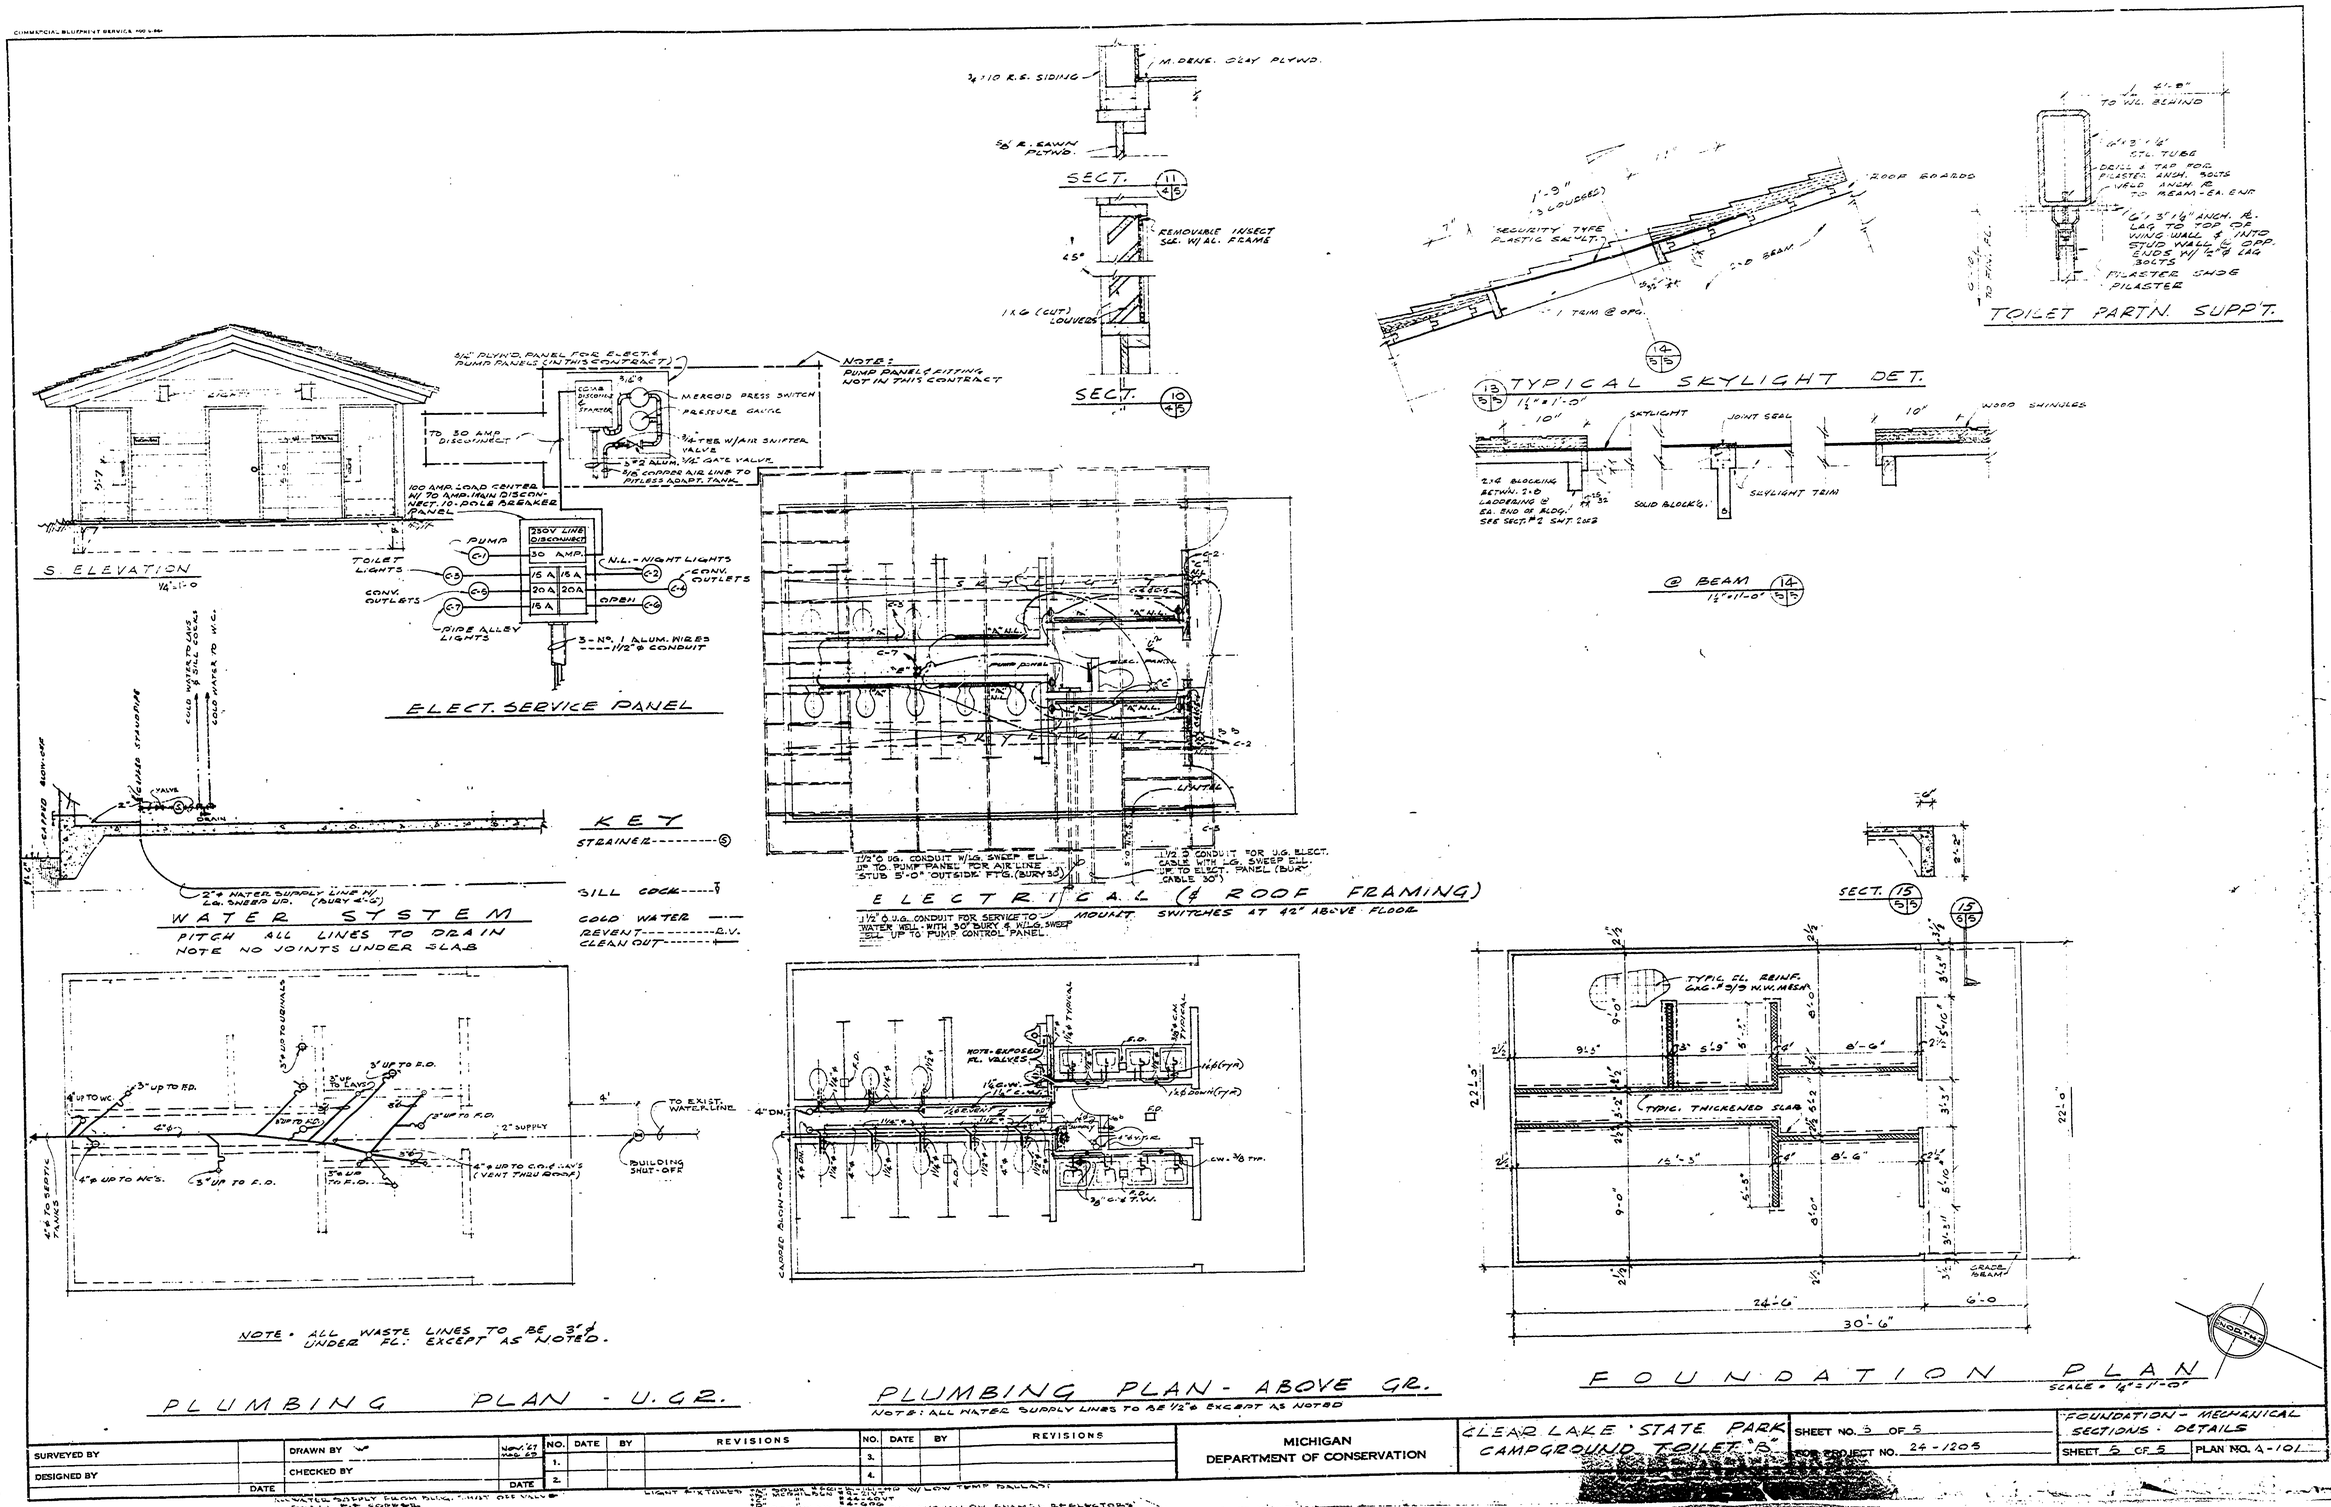

SURVEYED BY		DRAWN BY	Nov. '67 Feb. '69
DESIGNED BY		CHECKED BY	
	DATE		DATE

NO.	DATE	BY	REVISIONS	NO.	DATE	BY	REVISIONS
1.				3.			
2.				4.			

MICHIGAN DEPARTMENT OF CONSERVATION

CLEAR LAKE STATE PARK CAMPGROUND TOILET 'B'

SHEET NO. 3 OF 5

FOR PROJECT NO. 24-1203

FOUNDATION - MECHANICAL SECTIONS - DETAILS

SHEET 5 OF 5 | PLAN NO. A-101