R-1639 COMMERCIAL BLUEPRINT SERVICE 471 45653




PLAN DETAIL E-E




SECTION A-A
PARKING LOTS

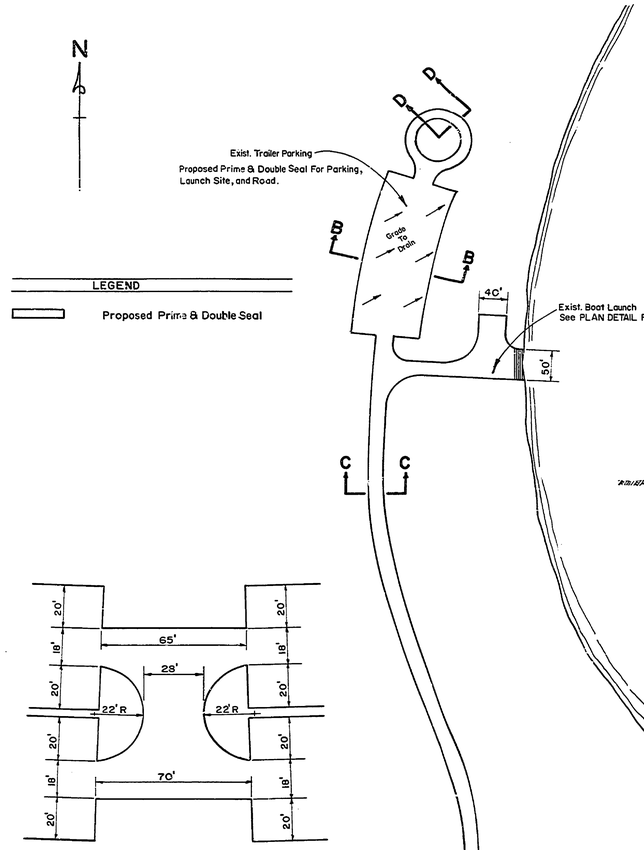


SECTION B-B
BOAT TRAILER PARKING




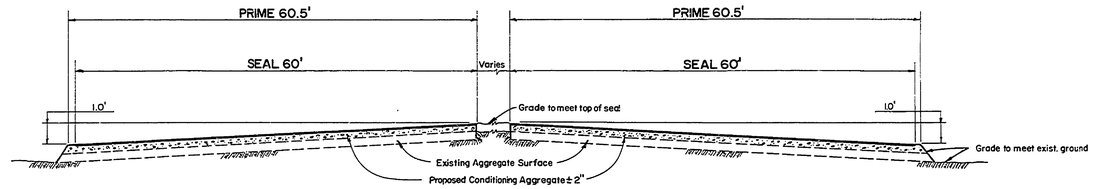


SECTION C-C
ENTRANCE ROAD
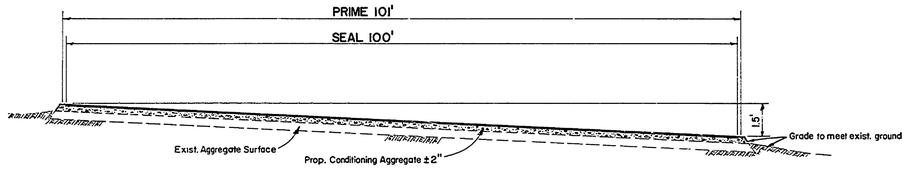
## QUANTITIES

| | |
|---|---|
| Grading, Surface Preparation | 21500 S.Y. |
| 23-A Conditioning Aggregate, C.I.P. | 2280 Ton |
| Bituminous Prime Coat, MC-30 or MC-70 | 5400 Gal. |
| Bituminous Surface Coat, RS2a | 10100 Gal. |
| 31-A Cover Aggregate | 645 Ton |

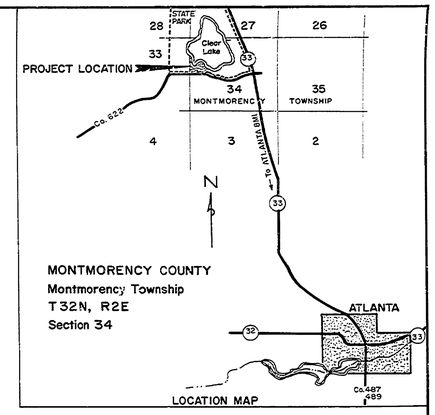Quantities are carefully estimated, but are not to be used for basis of payment.

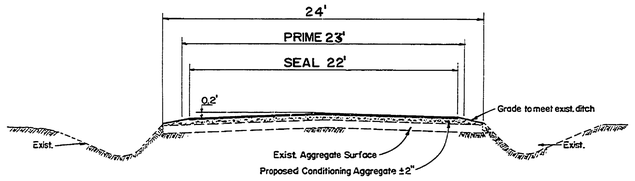


SECTION D-D
PARKING LOT LOOP DRIVES




SITE PLAN
Scale: 1.0" = 100'

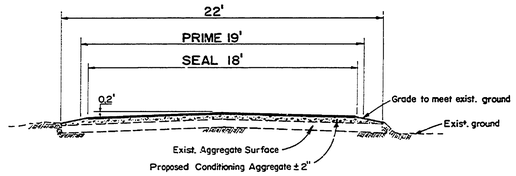


PLAN DETAIL F-F
BOAT LAUNCH AREA

BUILDING COMMITTEE APPROVAL
BY: _____ CHAIRMAN DATE _____
RECOMMENDED FOR APPROVAL: [signature] 3-7-75 ENGINEERING OR ARCHITECTURAL SUPERVISOR DATE
RECOMMENDED FOR APPROVAL: [signature] 3-11-75 PROGRAM AND PLAN COORDINATOR DATE
DIVISION/REGION APPROVAL
BY: [signature] 3/11/75 DIVISION CHIEF/REGIONAL MANAGER DATE
ENGINEERING DIVISION
APPROVED: [signature] 3-11-75 CHIEF ENGINEER DATE
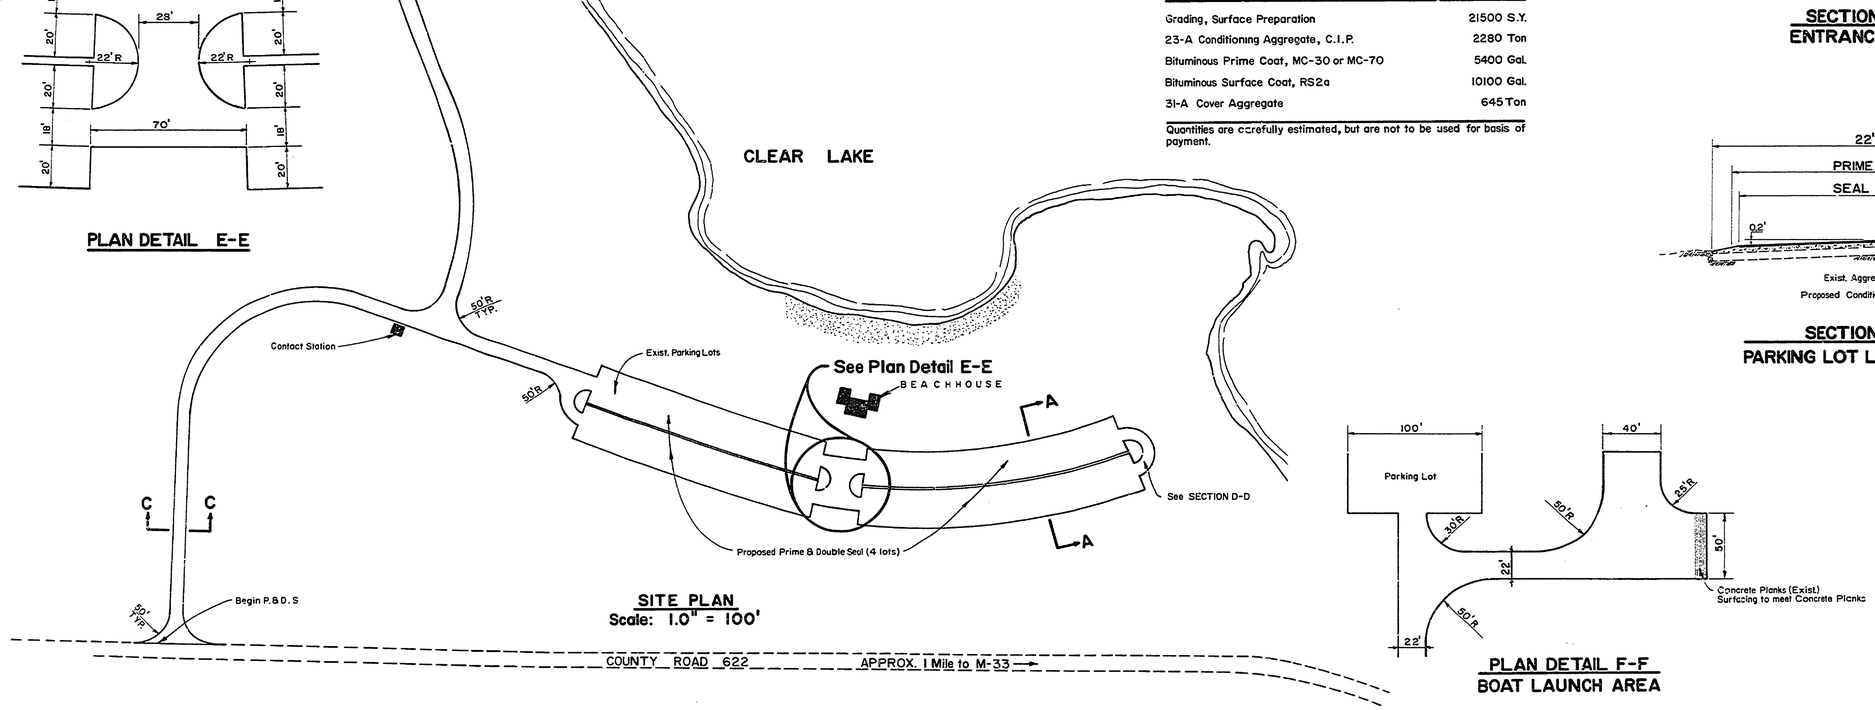
| | | | | | | | | | | | | | |
|---|---|---|---|---|---|---|---|---|---|---|---|---|---|
| SURVEYED BY | | DRAWN BY I.S. | 2/75 | NO. | DATE | BY | REVISIONS | NO. | DATE | BY | REVISIONS | | |
| DESIGNED BY L. SMITH | 2/75 | CHECKED BY | | 1. | | | | 3. | | | | | |
| | DATE | | DATE | 2. | | | | 4. | | | | | |

MICHIGAN
DEPARTMENT OF NATURAL RESOURCES

CONSTRUCTION PLANS FOR
BITUMINOUS PRIME & DOUBLE SEAL
SHEET TITLE

DAY-USE AREA CLEAR LAKE
AREA OR PARK STATE PARK
PROJECT surfacing of roads, parking lots & boat launch area

PROJECT NO. 24-1687
SHEET 1 OF 1 PLAN NO. E-102