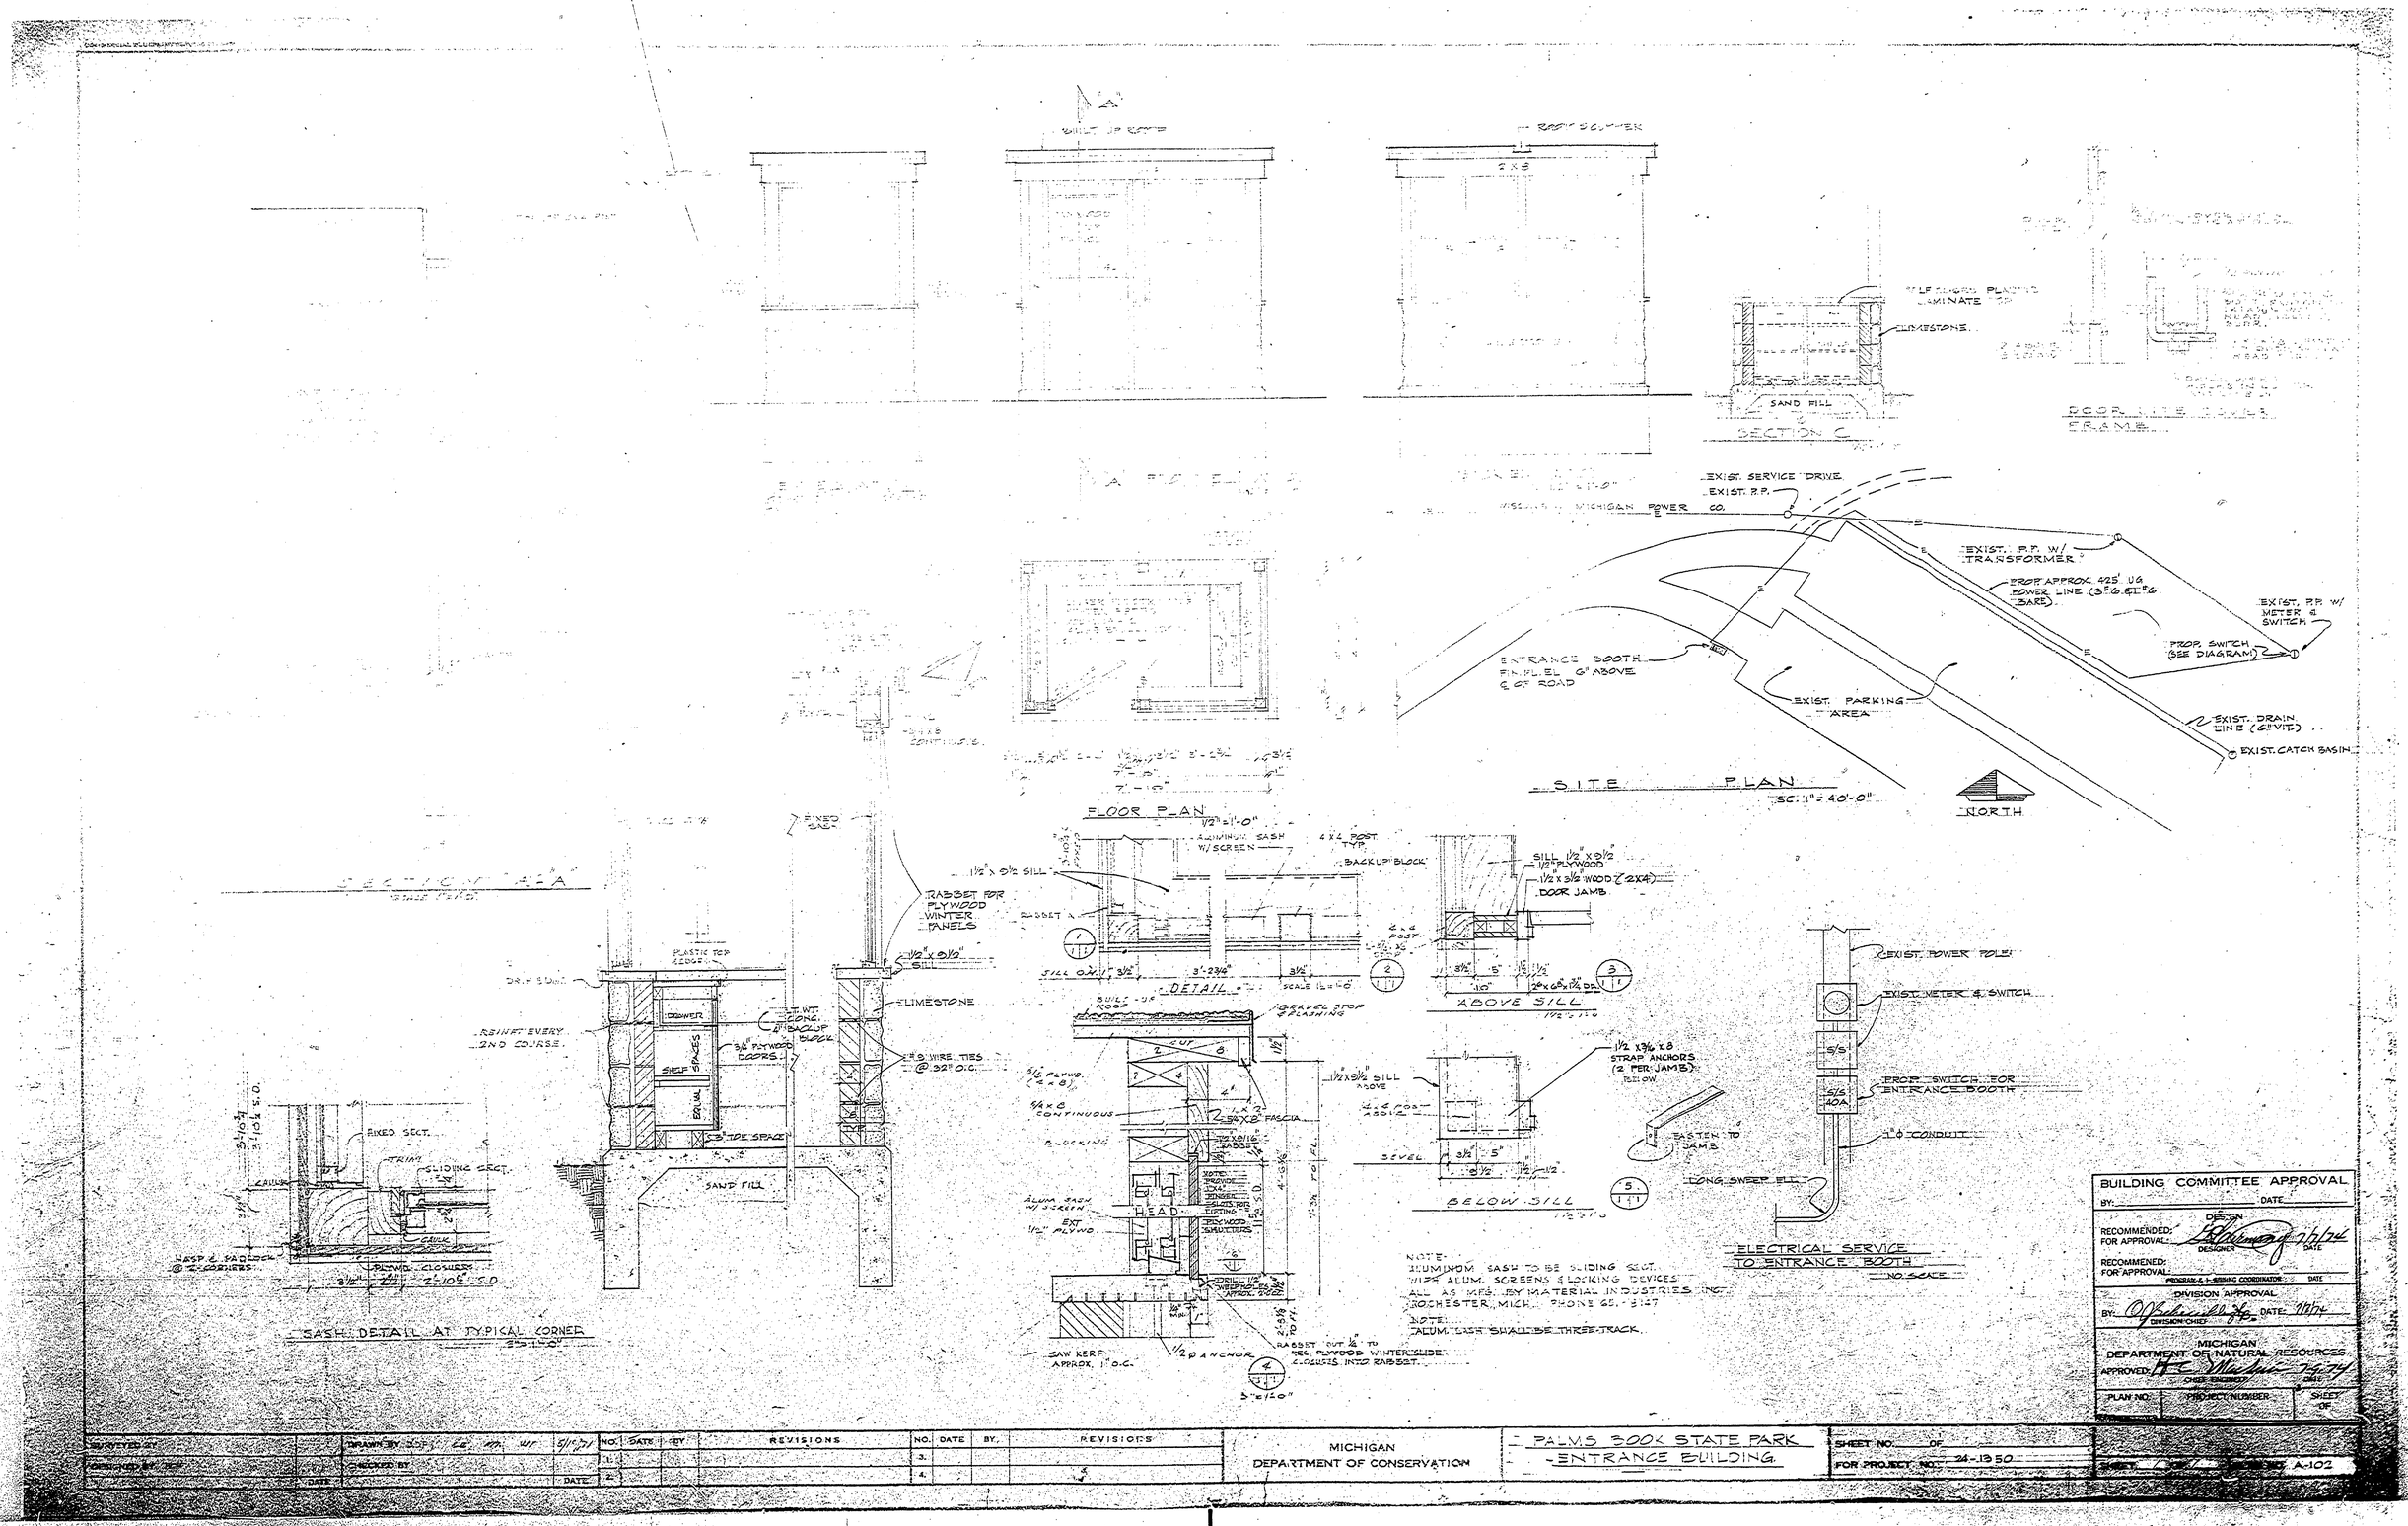
SECTION C
SAND FILL
LIMESTONE
DOOR, LITE & FRAME
EXIST. SERVICE DRIVE
EXIST. P.P.
MICHIGAN POWER CO.
EXIST. P.P. W/ TRANSFORMER
PROP. APPROX. 425' U.G. POWER LINE (3 #6 & 1 #6 BARE)
EXIST. P.P. W/ METER & SWITCH
PROP. SWITCH (SEE DIAGRAM)
ENTRANCE BOOTH FIN. EL. 6" ABOVE ℄ OF ROAD
EXIST. PARKING AREA
EXIST. DRAIN LINE (6" VIT.)
EXIST. CATCH BASIN
SITE PLAN
SC. 1" = 40'-0"
NORTH
FLOOR PLAN
1/2" = 1'-0"
ALUMINUM SASH W/ SCREEN
4 X 4 POST TYP.
BACKUP BLOCK
1 1/2" x 5 1/2" SILL
RABBET
DETAIL
SILL 1 1/2" x 5 1/2"
1 1/2" PLYWOOD
1 1/2" x 3 1/2" WOOD (2X4)
DOOR JAMB
ABOVE SILL
1 1/2" x 3 1/2" x 8 STRAP ANCHORS (2 PER JAMB)
FASTEN TO JAMB
BELOW SILL
SECTION "A-A"
RABBET FOR PLYWOOD WINTER PANELS
1 1/2" x 5 1/2" SILL
LIMESTONE
REINF. EVERY 2ND COURSE
3/4" PLYWOOD DOORS
SHELF SPACES
EQUAL
SIDE SPACE
SAND FILL
FIXED SECT.
SLIDING SECT.
SASH DETAIL AT TYPICAL CORNER
GRAVEL STOP & FLASHING
1 1/2" x 5 1/2" SILL ABOVE
HEAD
ALUM. SASH W/ SCREEN
EXT. PLYWOOD
SAW KERF, APPROX. 1" O.C.
1/2 ø ANCHOR
RABBET CUT 1/4" TO REC. PLYWOOD WINTERSLIDE CLOSURES INTO RABBET
EXIST. POWER POLE
EXIST. METER & SWITCH
PROP. SWITCH FOR ENTRANCE BOOTH
1" ø CONDUIT
LONG SWEEP ELL
ELECTRICAL SERVICE TO ENTRANCE BOOTH
NO. SCALE
NOTE:
ALUMINUM SASH TO BE SLIDING SECT. WITH ALUM. SCREENS & LOCKING DEVICES ALL AS MFG. BY MATERIAL INDUSTRIES INC. ROCHESTER, MICH. PHONE 65-9147
NOTE:
ALUM. SASH SHALL BE THREE-TRACK.
BUILDING COMMITTEE APPROVAL
BY: DATE:
DESIGN
RECOMMENDED FOR APPROVAL: DESIGNER DATE
RECOMMENDED FOR APPROVAL: PROGRAM & PLANNING COORDINATOR DATE
DIVISION APPROVAL
BY: DIVISION CHIEF DATE:
MICHIGAN DEPARTMENT OF NATURAL RESOURCES
APPROVED: CHIEF, PLANNING DATE
PLAN NO. PROJECT NUMBER SHEET OF
SURVEYED BY
DRAWN BY
CHECKED BY
DATE
REVISIONS
NO. DATE BY REVISIONS
MICHIGAN DEPARTMENT OF CONSERVATION
PALMS BOOK STATE PARK
ENTRANCE BUILDING
SHEET NO. OF
FOR PROJECT NO. 74-1350
A-102