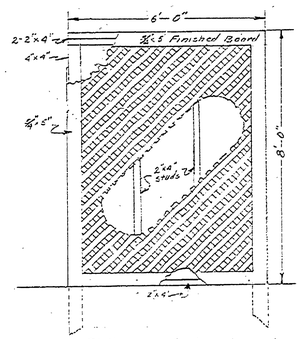

DETAILS OF LATTIS
Scale ½"=1'

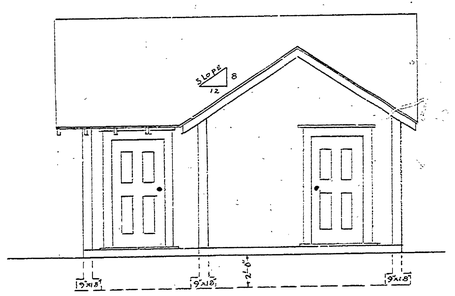

END ELEVATION

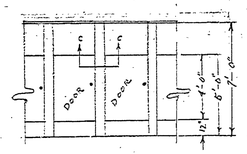

BOOTH ELEVATION
Scale ½"=1'

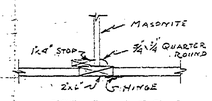

SECTION C-C
Scale 1"=1'

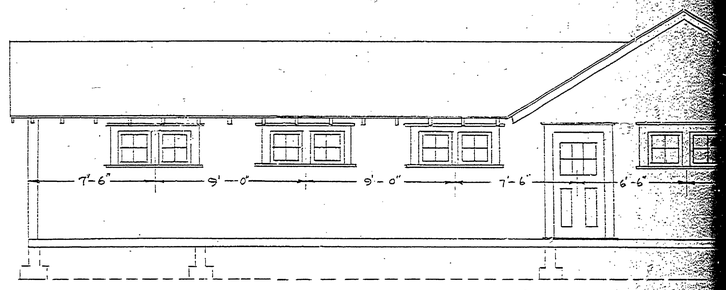

REAR

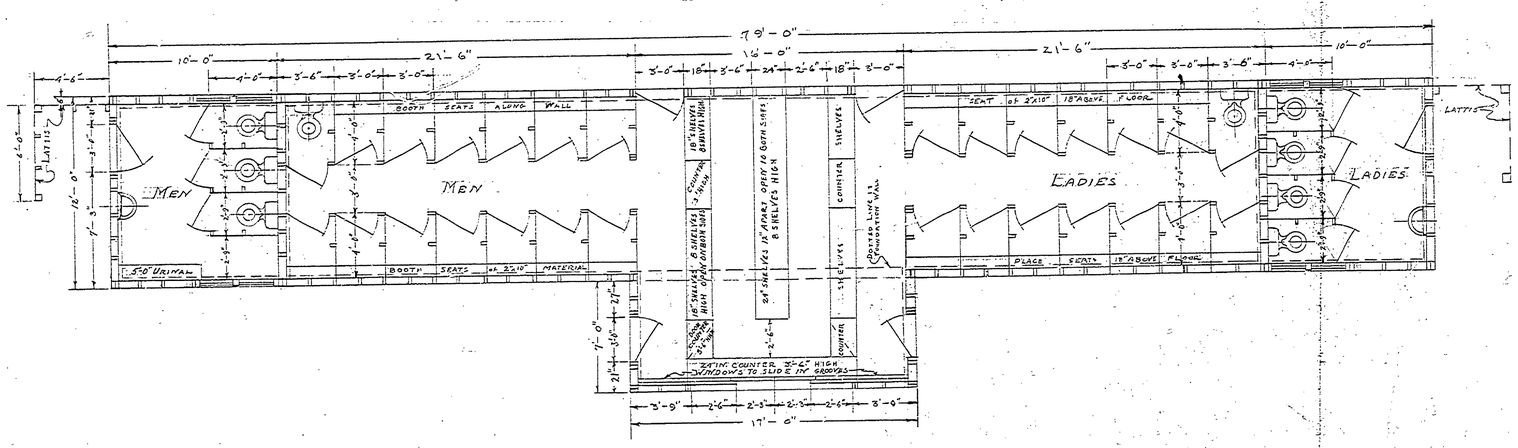

FLOOR PLAN

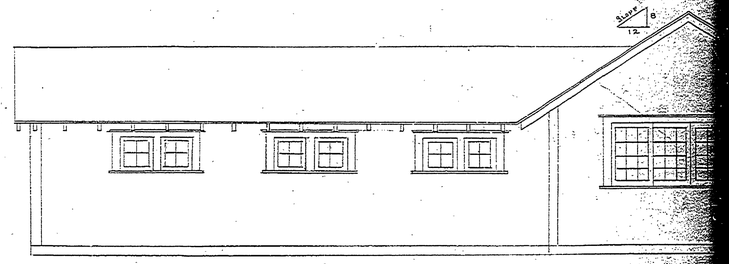

FRONT OR LAKE