# CHARLES MEARS STATE PARK

## CONSTRUCTION PLANS FOR
## CAMP GROUND AREA

## TOILET, LAUNDRY, AND SHOWER BLDG.

PROJECT NO. 62-223-IC

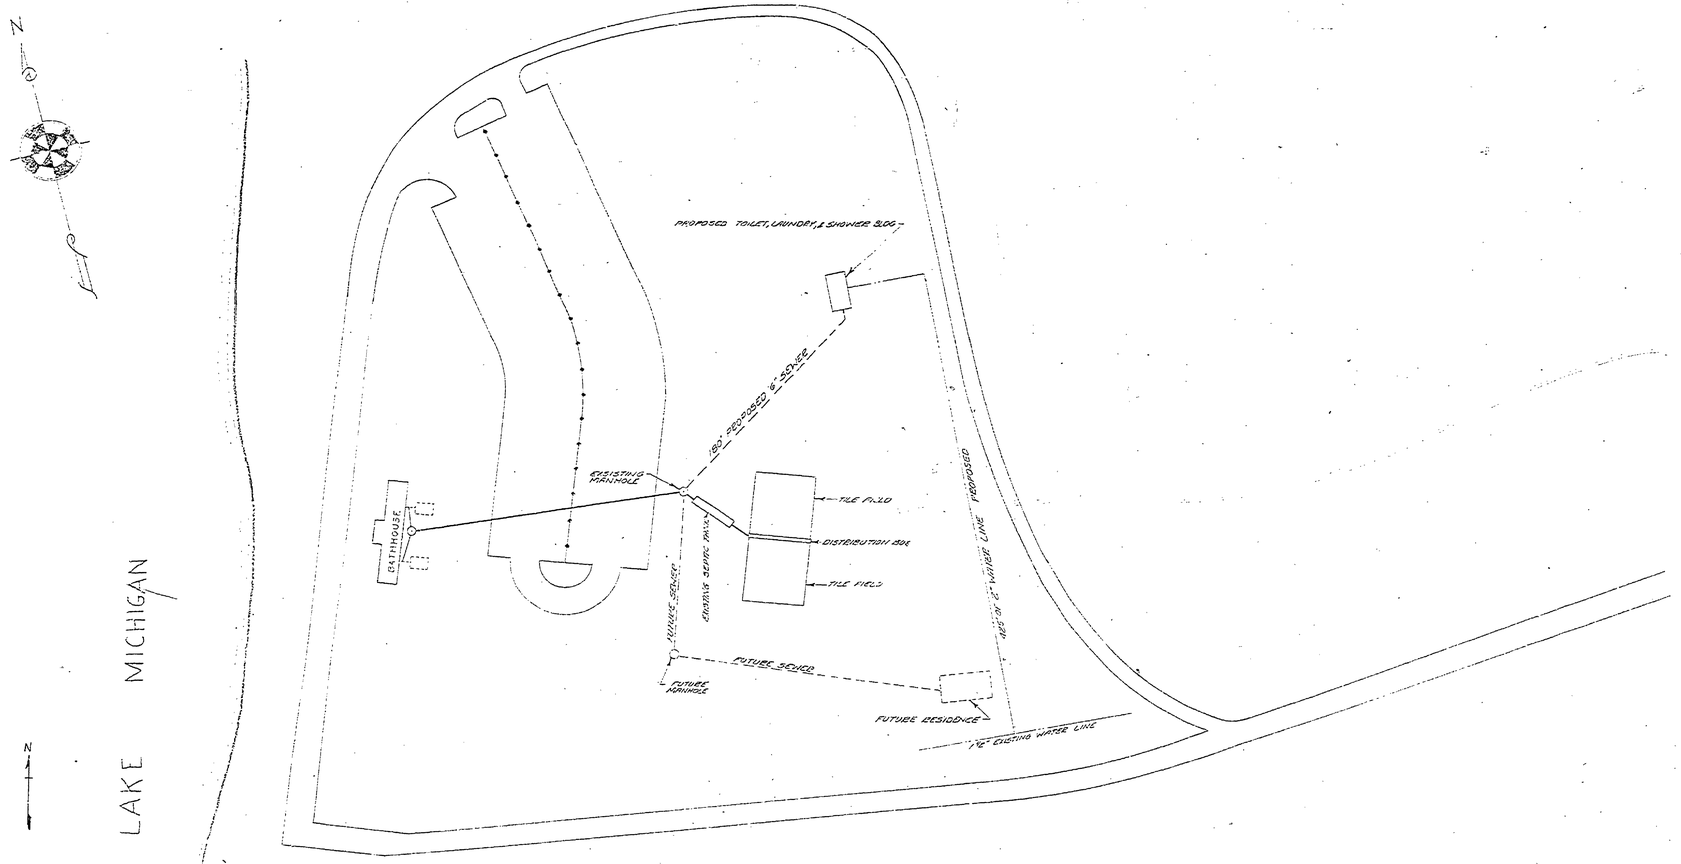


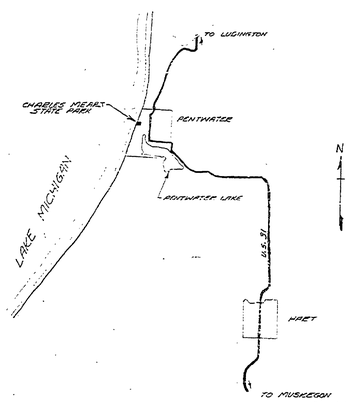


LOCATION MAP

LIST OF CONTACT PLANS

| PLAN NO. | PLAN | SHEET NO. |
|---|---|---|
| A-100 | TITLE SHEET | 1 |
| A-100 | BUILDING PLANS | 2 TO 5 OF 5 |
| E-103 | SEWER AND WATER | 1 OF 1 |

TOTAL SHEETS 6

APPROVED 10/ 1/56
CHIEF, PARK AND RECREATION DIVISION

| NO. | DATE | BY | REVISIONS | NO. | DATE | BY |
|---|---|---|---|---|---|---|
| | | | | 4 | | |
| | | | | 5 | | |
| | | | | 6 | | |

APPROVED BY H. C. Mackenzie
ASSISTANT CHIEF IN CHARGE OF DESIGN — DATE Sept 56

| REVIEWED BY SECTIONS | | DATE |
|---|---|---|
| ARCHITECTURAL | J.I.P. | 10-1-56 |
| ENGINEERING | J.I.P. | 10-1-56 |
| LANDSCAPE | J.I.P. | 10-1-56 |

DRAWN BY: R. C. BENNETT
TRACED BY:
CHECKED BY:
DATE: SEPT 28, 1956

SCALE 1" = 50'

MICHIGAN
DEPARTMENT OF CONSERVATION
PARKS AND RECREATION DIVISION

CHARLES MEARS STATE PARK
TITLE SHEET

SHEET NO. 1 OF 5

PLAN NO. A-100