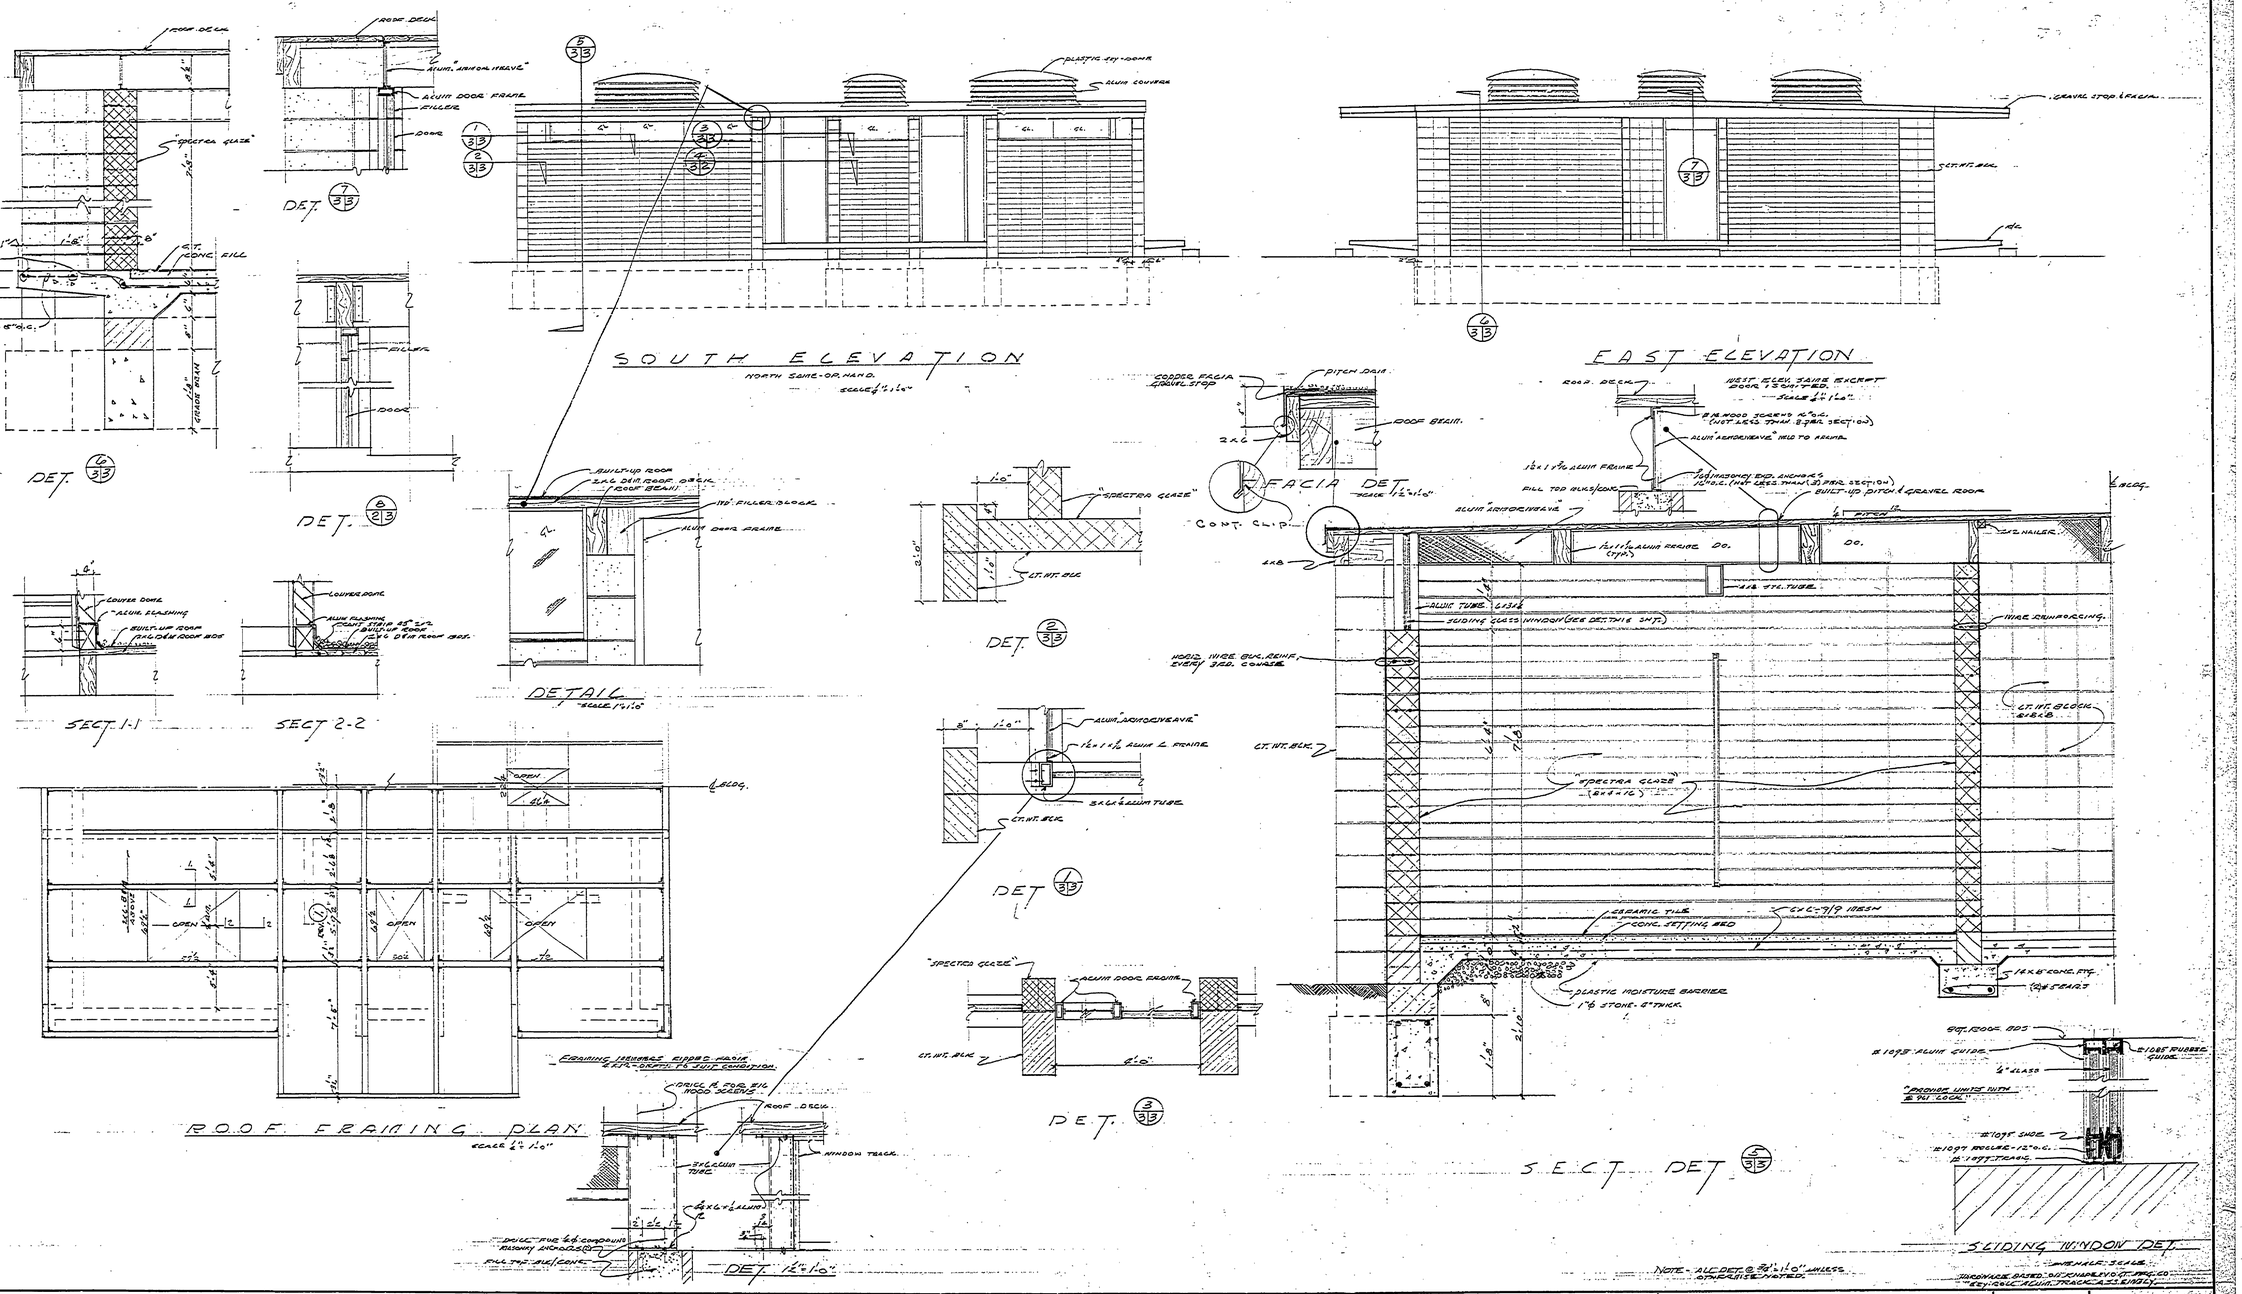

REVISIONS			
4	ROOF FRAMING PLAN - DIM. REVISED & ADDED 2" INTERIOR SKYLIGHT AND DETAIL		
5			
6			

NO.	DATE	BY
1	9/1/66	G.A.C.
2		
3		

		DATE
DESIGNED BY		
DRAWN BY		2/24/66
CHECKED BY		

		DATE
REVIEWED	ARCHITECTURAL	
	ENGINEERING	
	LANDSCAPE	

		DATE
APPROVED	CHIEF OF DIVISION	
	ASST. CHIEF OF DIVISION	
	CHIEF OF PLANNING AND CONSTRUCTION	

MICHIGAN
DEPARTMENT OF CONSERVATION
PARKS AND RECREATION DIVISION

TOILET - SHOWER BLDG
MEARS STATE PARK

SHEET NO. 3 OF 4

PLAN NO. A-102