R-1492 COMMERCIAL BLUEPRINT SERVICE 17-78 49846

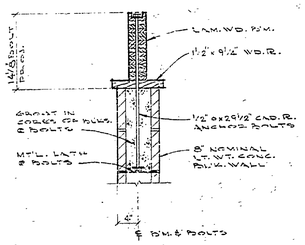

BEAM CONN. "A"

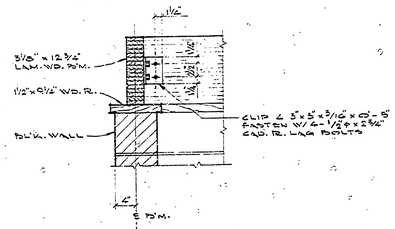

BEAM CONN. "B"

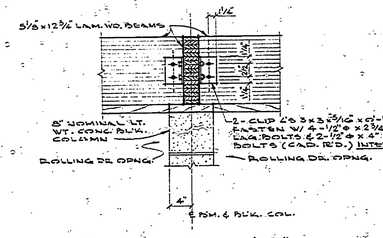

BEAM CONN. "C"

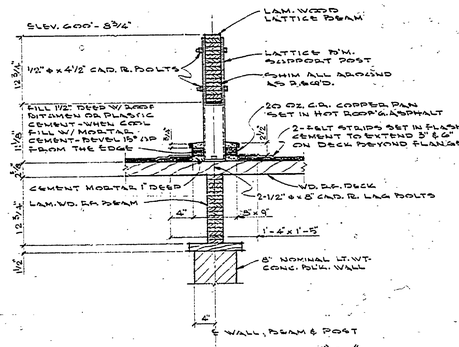

POST & BEAM CONN. "E"
(DITCH POCKET)
SC. 1" = 1'-0"

BEAM CONN. "D" AT SHELTER COL'S.
SC. 1" = 1'-0"

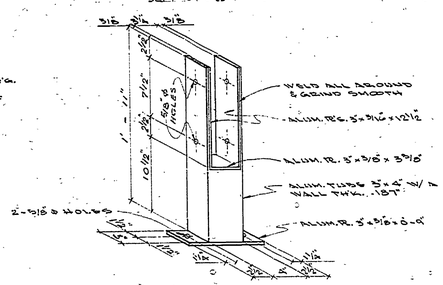

LATTICE P/M. SUPPORT POST (3 - REQ'D.)
SC. 1½" = 1'-0"

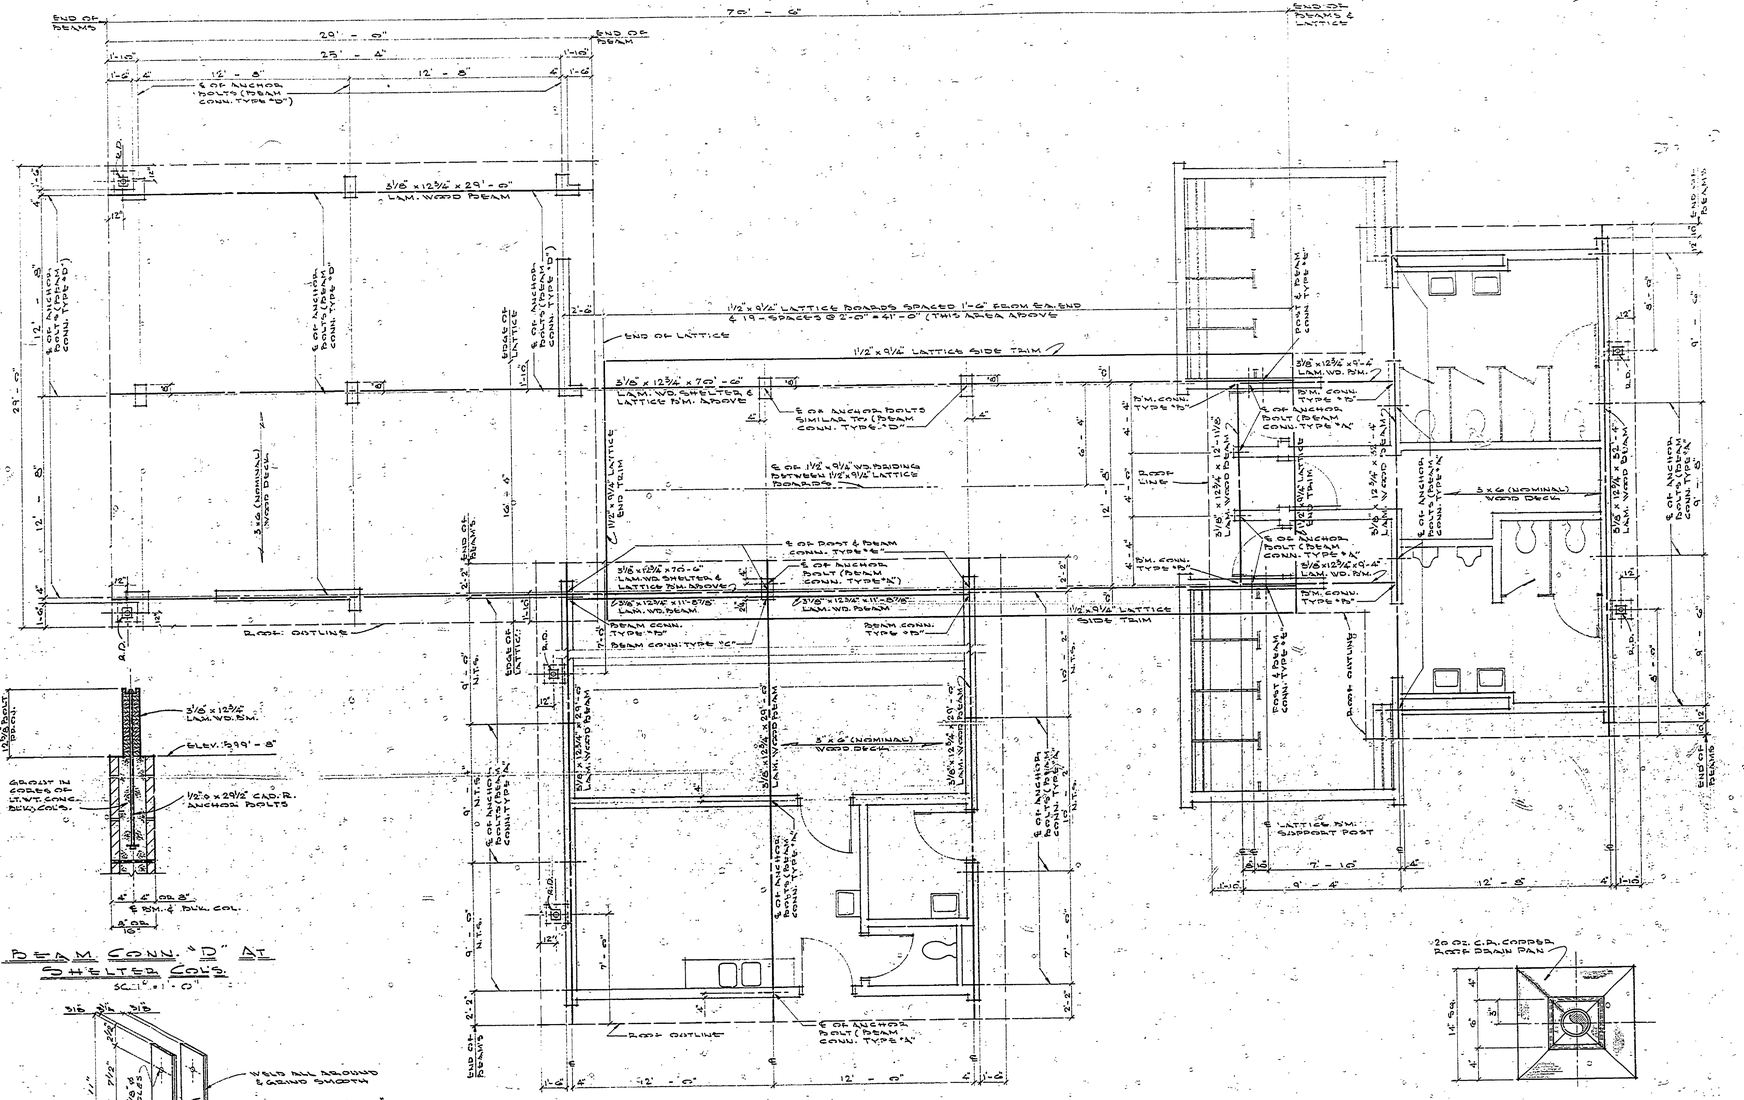

ROOF & LATTICE FRAMING PLAN
SC. 1/4" = 1'-0"

PLAN

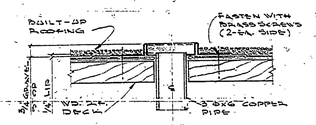

SECT.

RF. DRAIN DET'S (6 - REQ'D.)
SC. 1½" = 1'-0"

SURVEYED BY		DRAWN BY		NO.	DATE	BY	REVISIONS	NO.	DATE	BY	REVISIONS	MICHIGAN DEPARTMENT OF NATURAL RESOURCES	ROOF & LATTICE FRAMING PLAN AND DETAILS (SHEET TITLE)
DESIGNED BY		CHECKED BY		1.				3.					AREA OR PARK: MEARS STATE PARK
	DATE		DATE	2.				4.					PROJECT: BEACH - HOUSE

PROJECT NO. 24-1230
SHEET 4 OF 10
PLAN NO. A-103