R-1638 COMMERCIAL BLUEPRINT SERVICE 12-70 43686

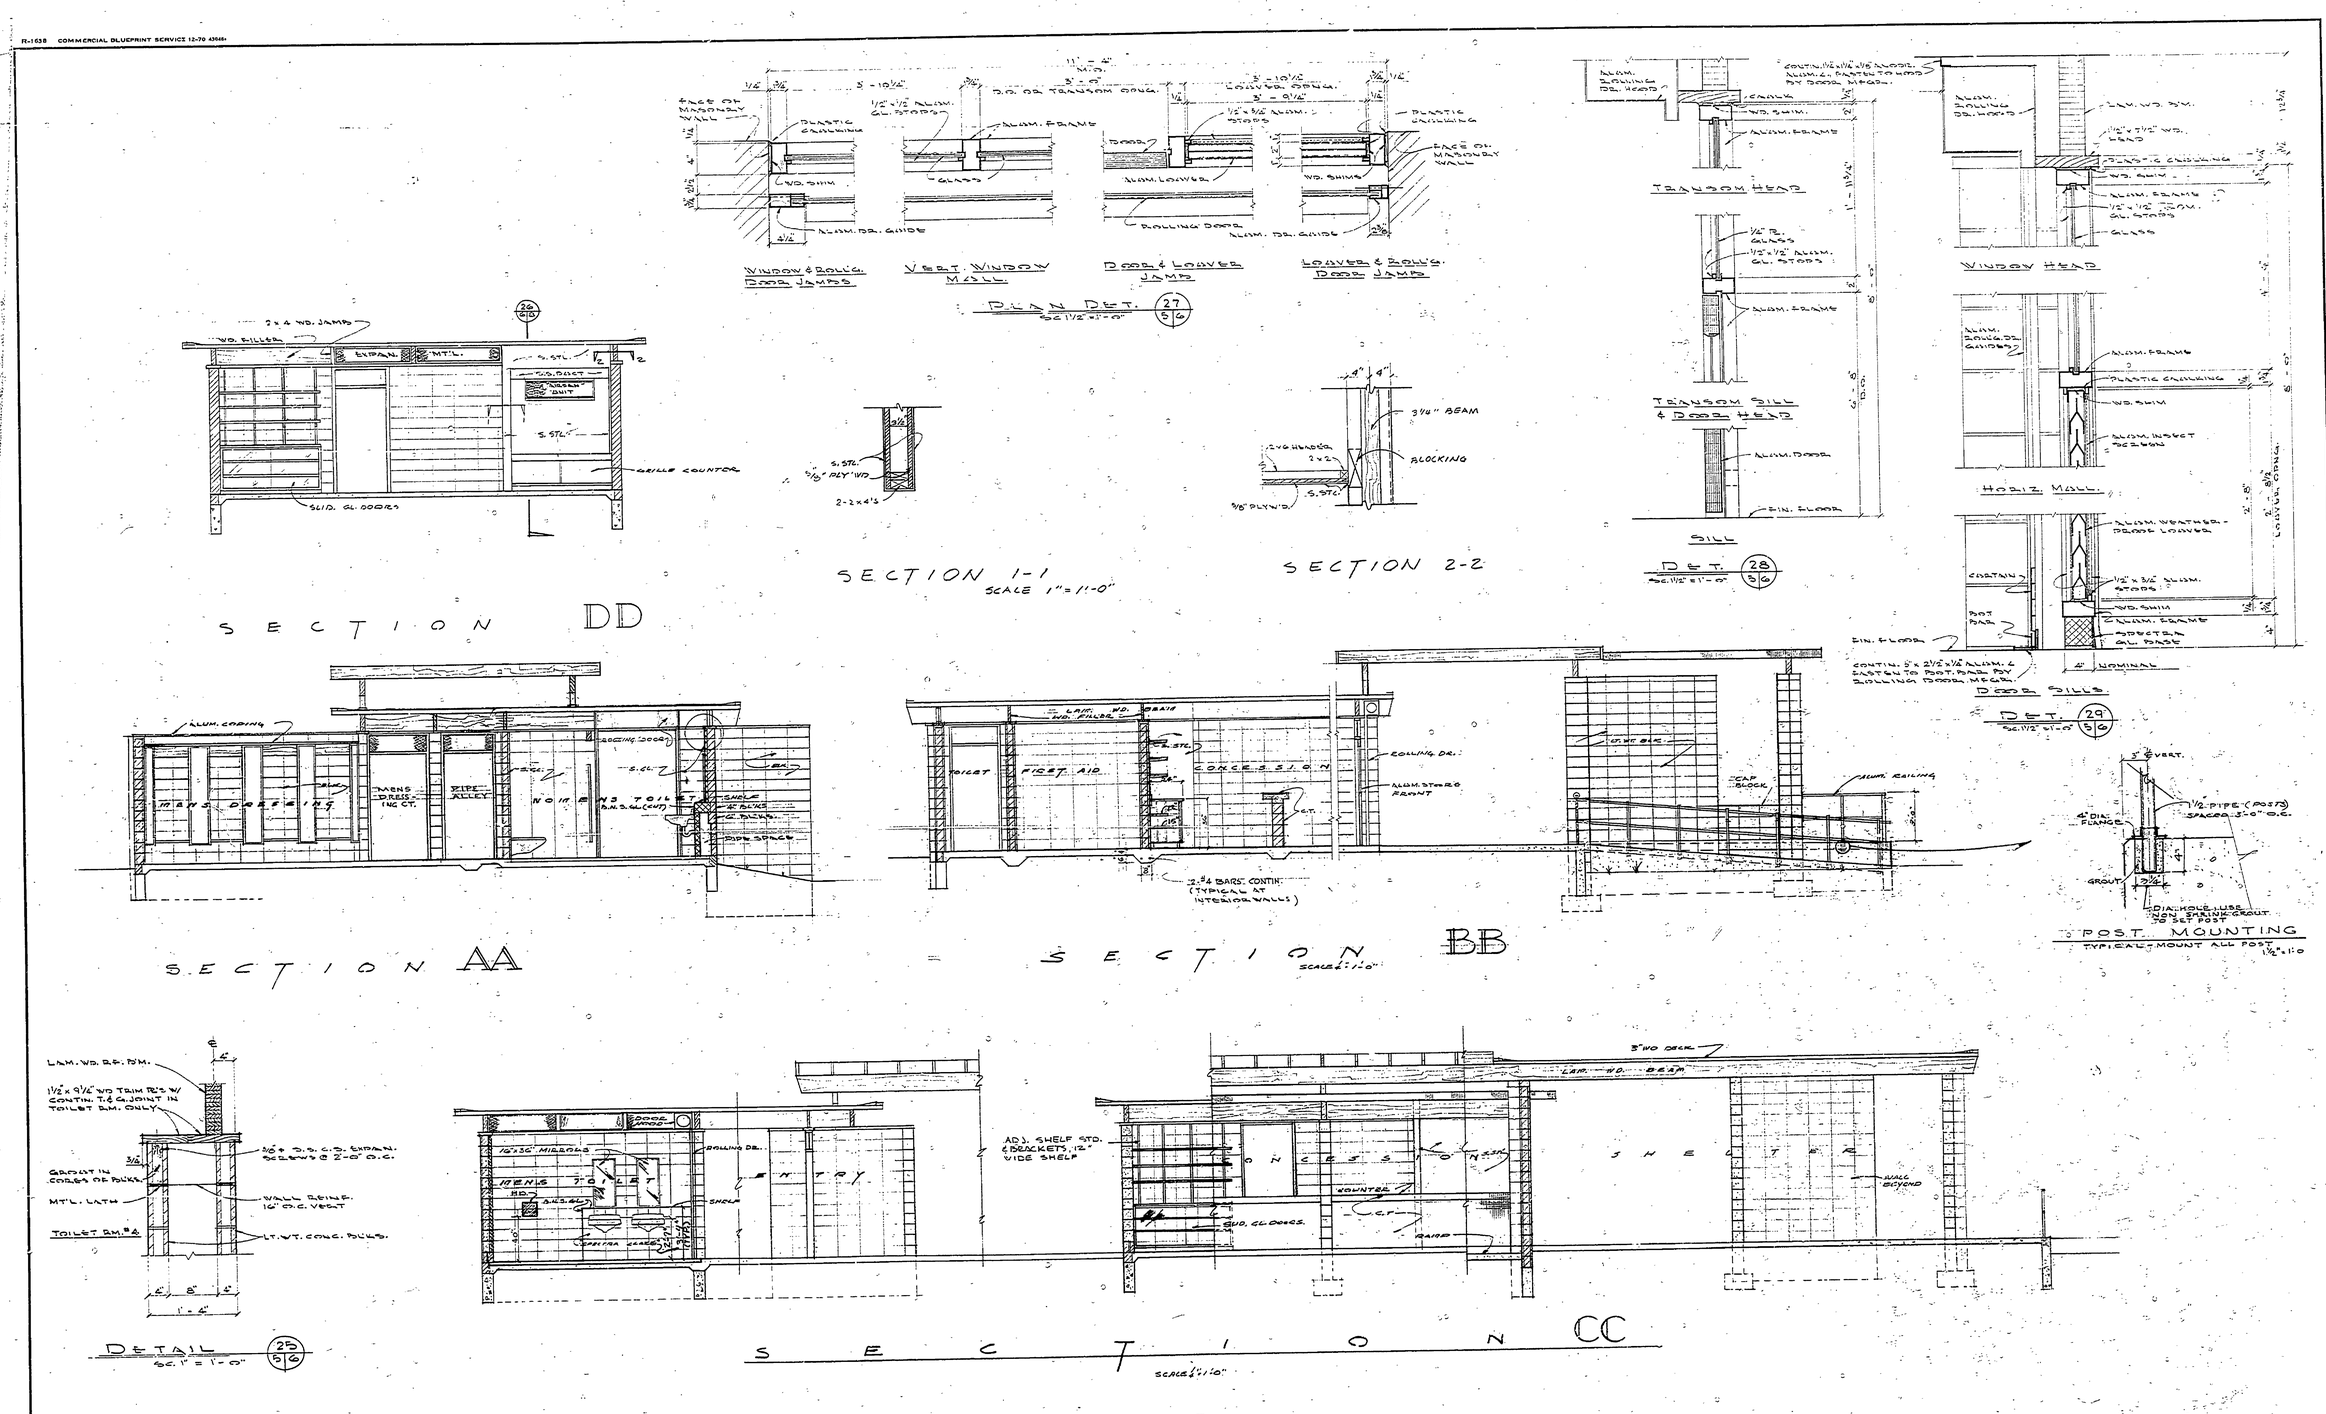

SURVEYED BY		DRAWN BY		NO.	DATE	BY	REVISIONS	NO.	DATE	BY	REVISIONS	MICHIGAN DEPARTMENT OF NATURAL RESOURCES	SECTIONS & DETAILS
DESIGNED BY		CHECKED BY		1.				3.					SHEET TITLE
	DATE		DATE	2.				4.					

AREA OR PARK: MEARS STATE PARK
PROJECT: BEACHHOUSE
PROJECT NO. 24-1230
SHEET 6 OF 10
PLAN NO. A-103

STEEL EXCEPT "KAWNEER" ALUM. SIL TYPE FRAME. "C450" 1 3/4" x 4"

"ALWOLITE" ALUM. LOUVER TYPE TSB32