R-1638 COMMERCIAL BLUEPRINT SERVICE

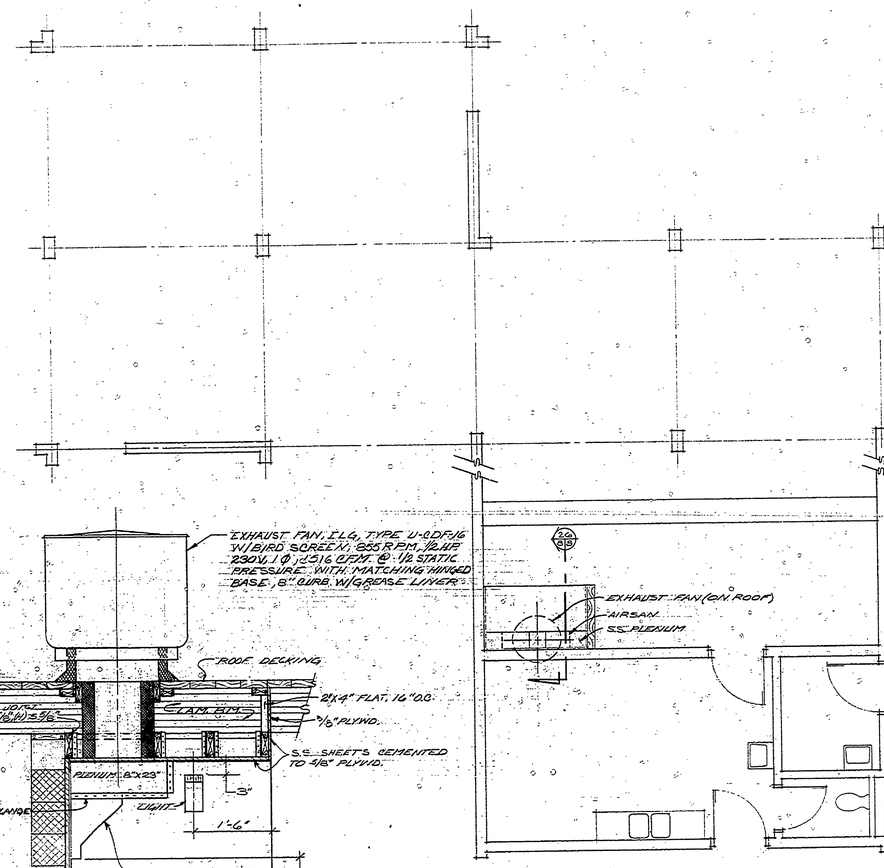

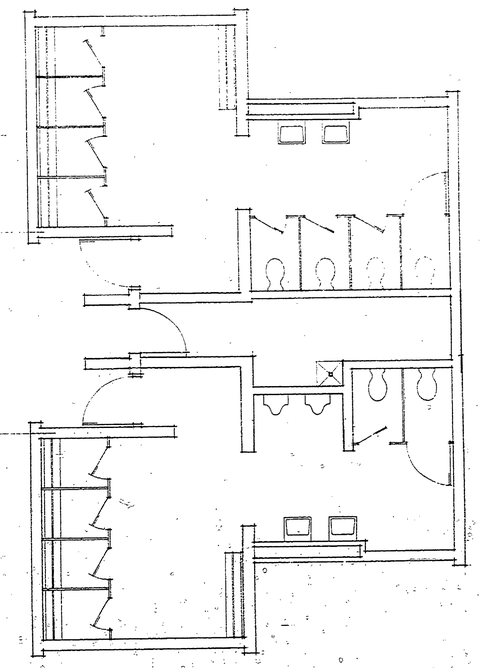

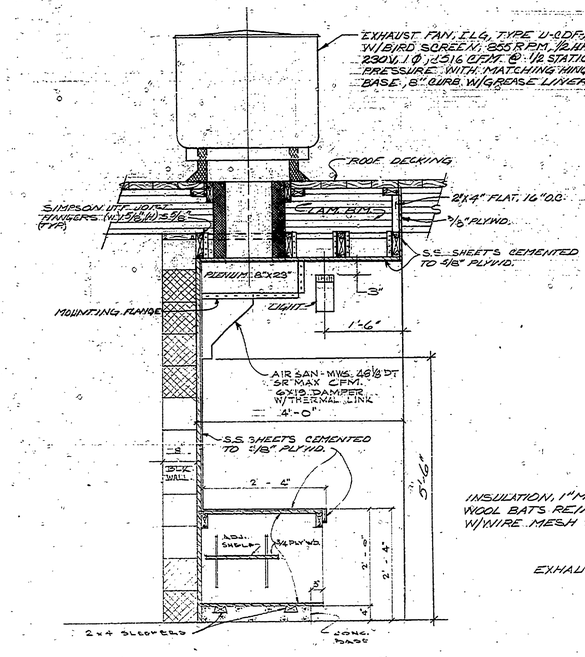

SECTION OF AIRSAN UNIT & EXHAUST FAN
3/4"=1'-0"

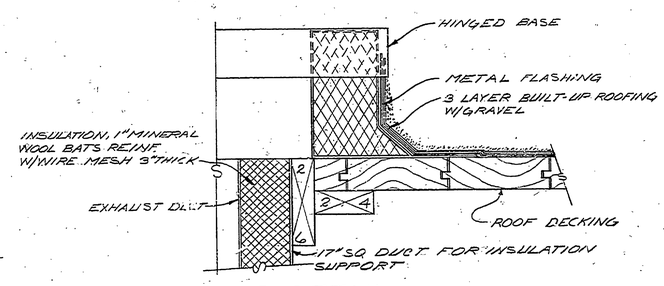

CURB DETAIL
3"=1'-0"

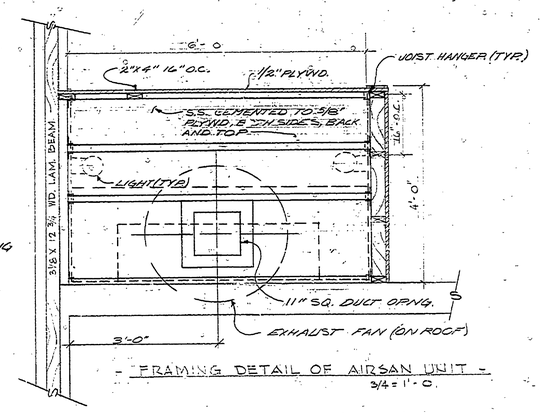

- FRAMING DETAIL OF AIRSAN UNIT -
3/4=1'-0"

SURVEYED BY		DRAWN BY DDP		NO.	DATE	BY	REVISIONS	NO.	DATE	BY	REVISIONS	MICHIGAN DEPARTMENT OF NATURAL RESOURCES	MECHANICAL AIRSAN, EXHAUST SHEET TITLE
DESIGNED BY TP		CHECKED BY		1.				3.					
	DATE		DATE	2.				4.					

AREA OR PARK: MEARS STATE PARK
PROJECT: BEACH - HOUSE
PROJECT NO. 24-1230
SHEET 8 OF 10
PLAN NO. A-103