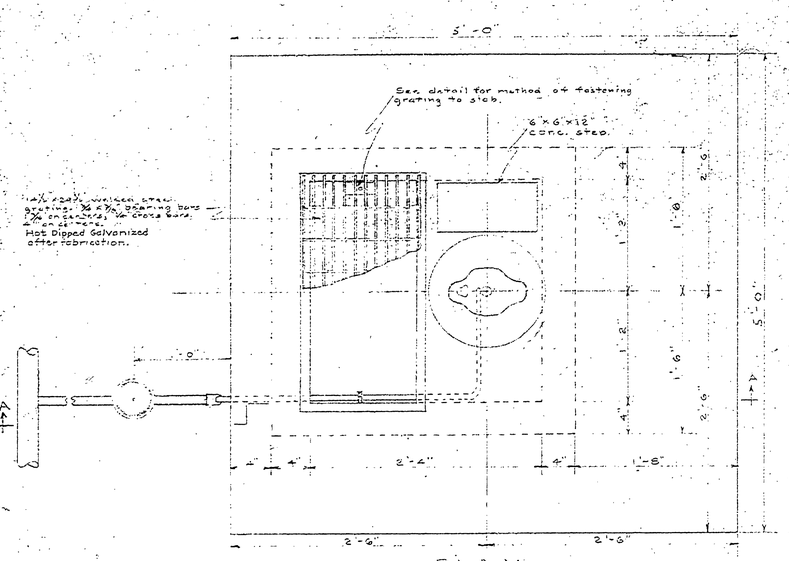

PLAN
Scale: 1½" = 1'-0"

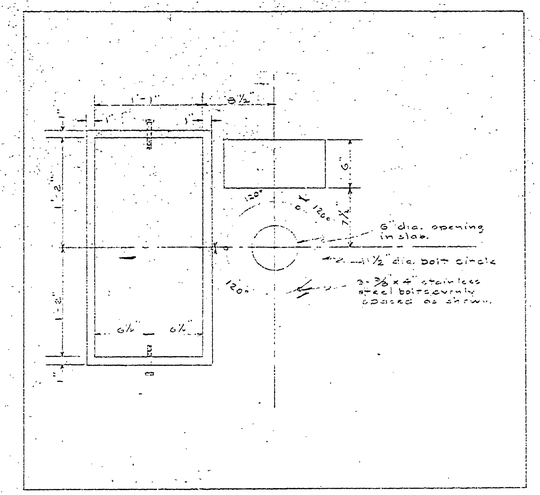

PLAN OF CONCRETE SLAB
Scale: 1½" = 1'-0"

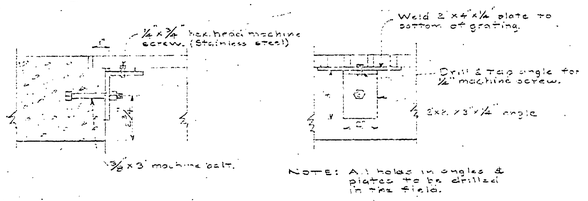

DETAIL FOR FASTENING GRATING TO CONCRETE SLAB
Scale: 3" = 1'-0"

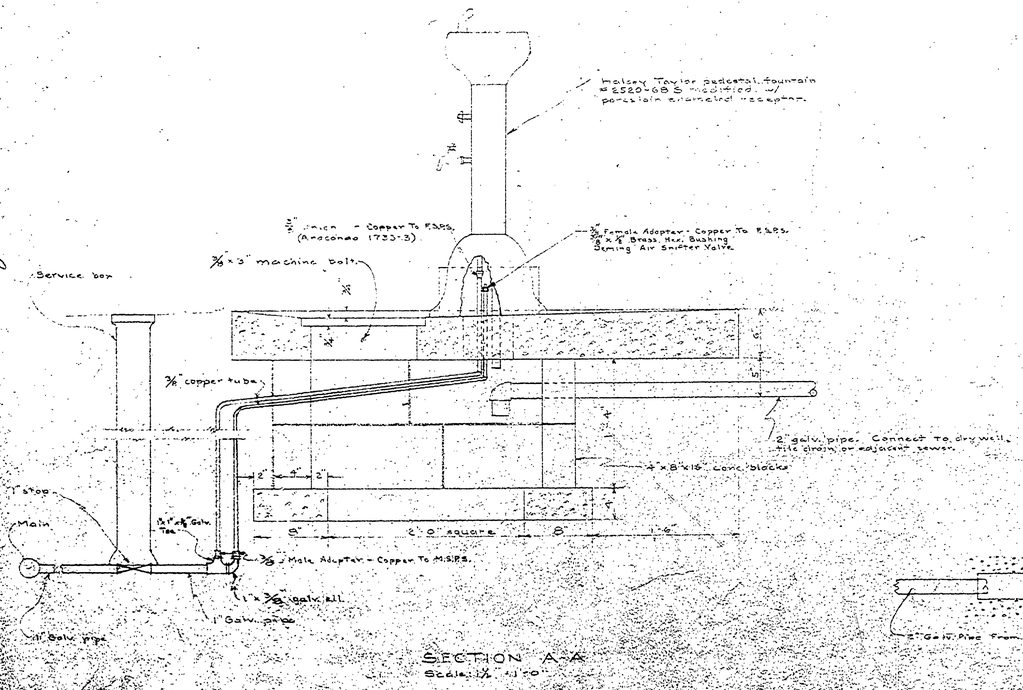

SECTION A-A
Scale: 1½" = 1'-0"

Note: Shut Off Valve in Service Box, Open Faucet On Fountain And Pump Air Through Snifter Valve For Winter Shut Down

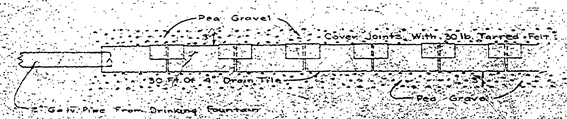

DETAIL OF TILE DRAIN

DATE	NO.	DATE	BY	REVISIONS	DATE	BY
	1			4		
	2			5		
10-20-61	3			6		

	DATE		DATE	APPROVED	DATE
DRAWN BY	10-19-61	ARCHITECTURAL	10-27-61		
		ENGINEERING	10-31-61		
RECORDED BY	10-31-61	LANDSCAPE	11-3-61		

STANDARD PLAN FOR DRINKING FOUNTAIN

MICHIGAN
DEPARTMENT OF CONSERVATION
PARKS AND RECREATION DIVISION

STANDARD PLANS FOR DRINKING FOUNTAIN
Scale: As Shown

SHEET NO. 5 OF 5

PLAN NO. 5-17

Sec. 5, Ch. 11 — 01-347