COMMERCIAL BLUE-LINT SERVICE (30 6-65)

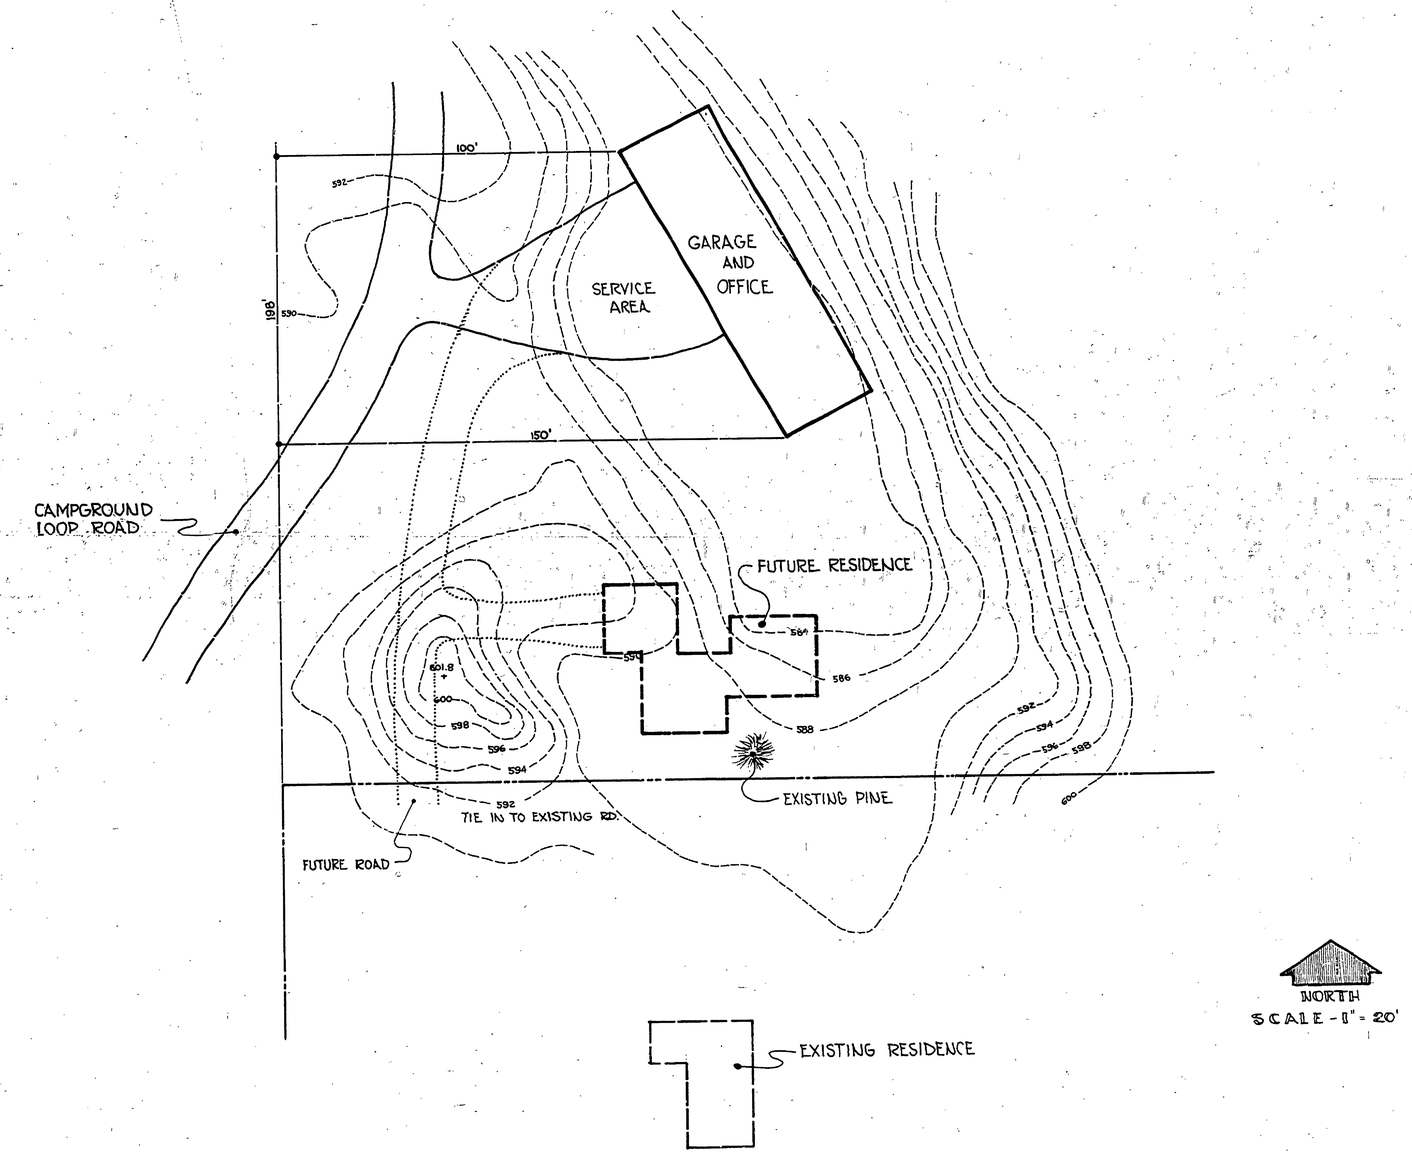

SURVEYED BY		DRAWN BY M.K.	8/65	NO.	DATE	BY	REVISIONS	NO.	DATE	BY	REVISIONS	MICHIGAN DEPARTMENT OF CONSERVATION	SERVICE AREA PLAN MEARS STATE PARK DEVELOPMENT PLAN
DESIGNED BY		CHECKED BY L.M.C.	8/65	1.				3.					SHEET NO. ___ OF ___ FOR PROJECT NO. ___
	DATE		DATE	2.				4.					SHEET 1 OF 1 PLAN NO. L-104