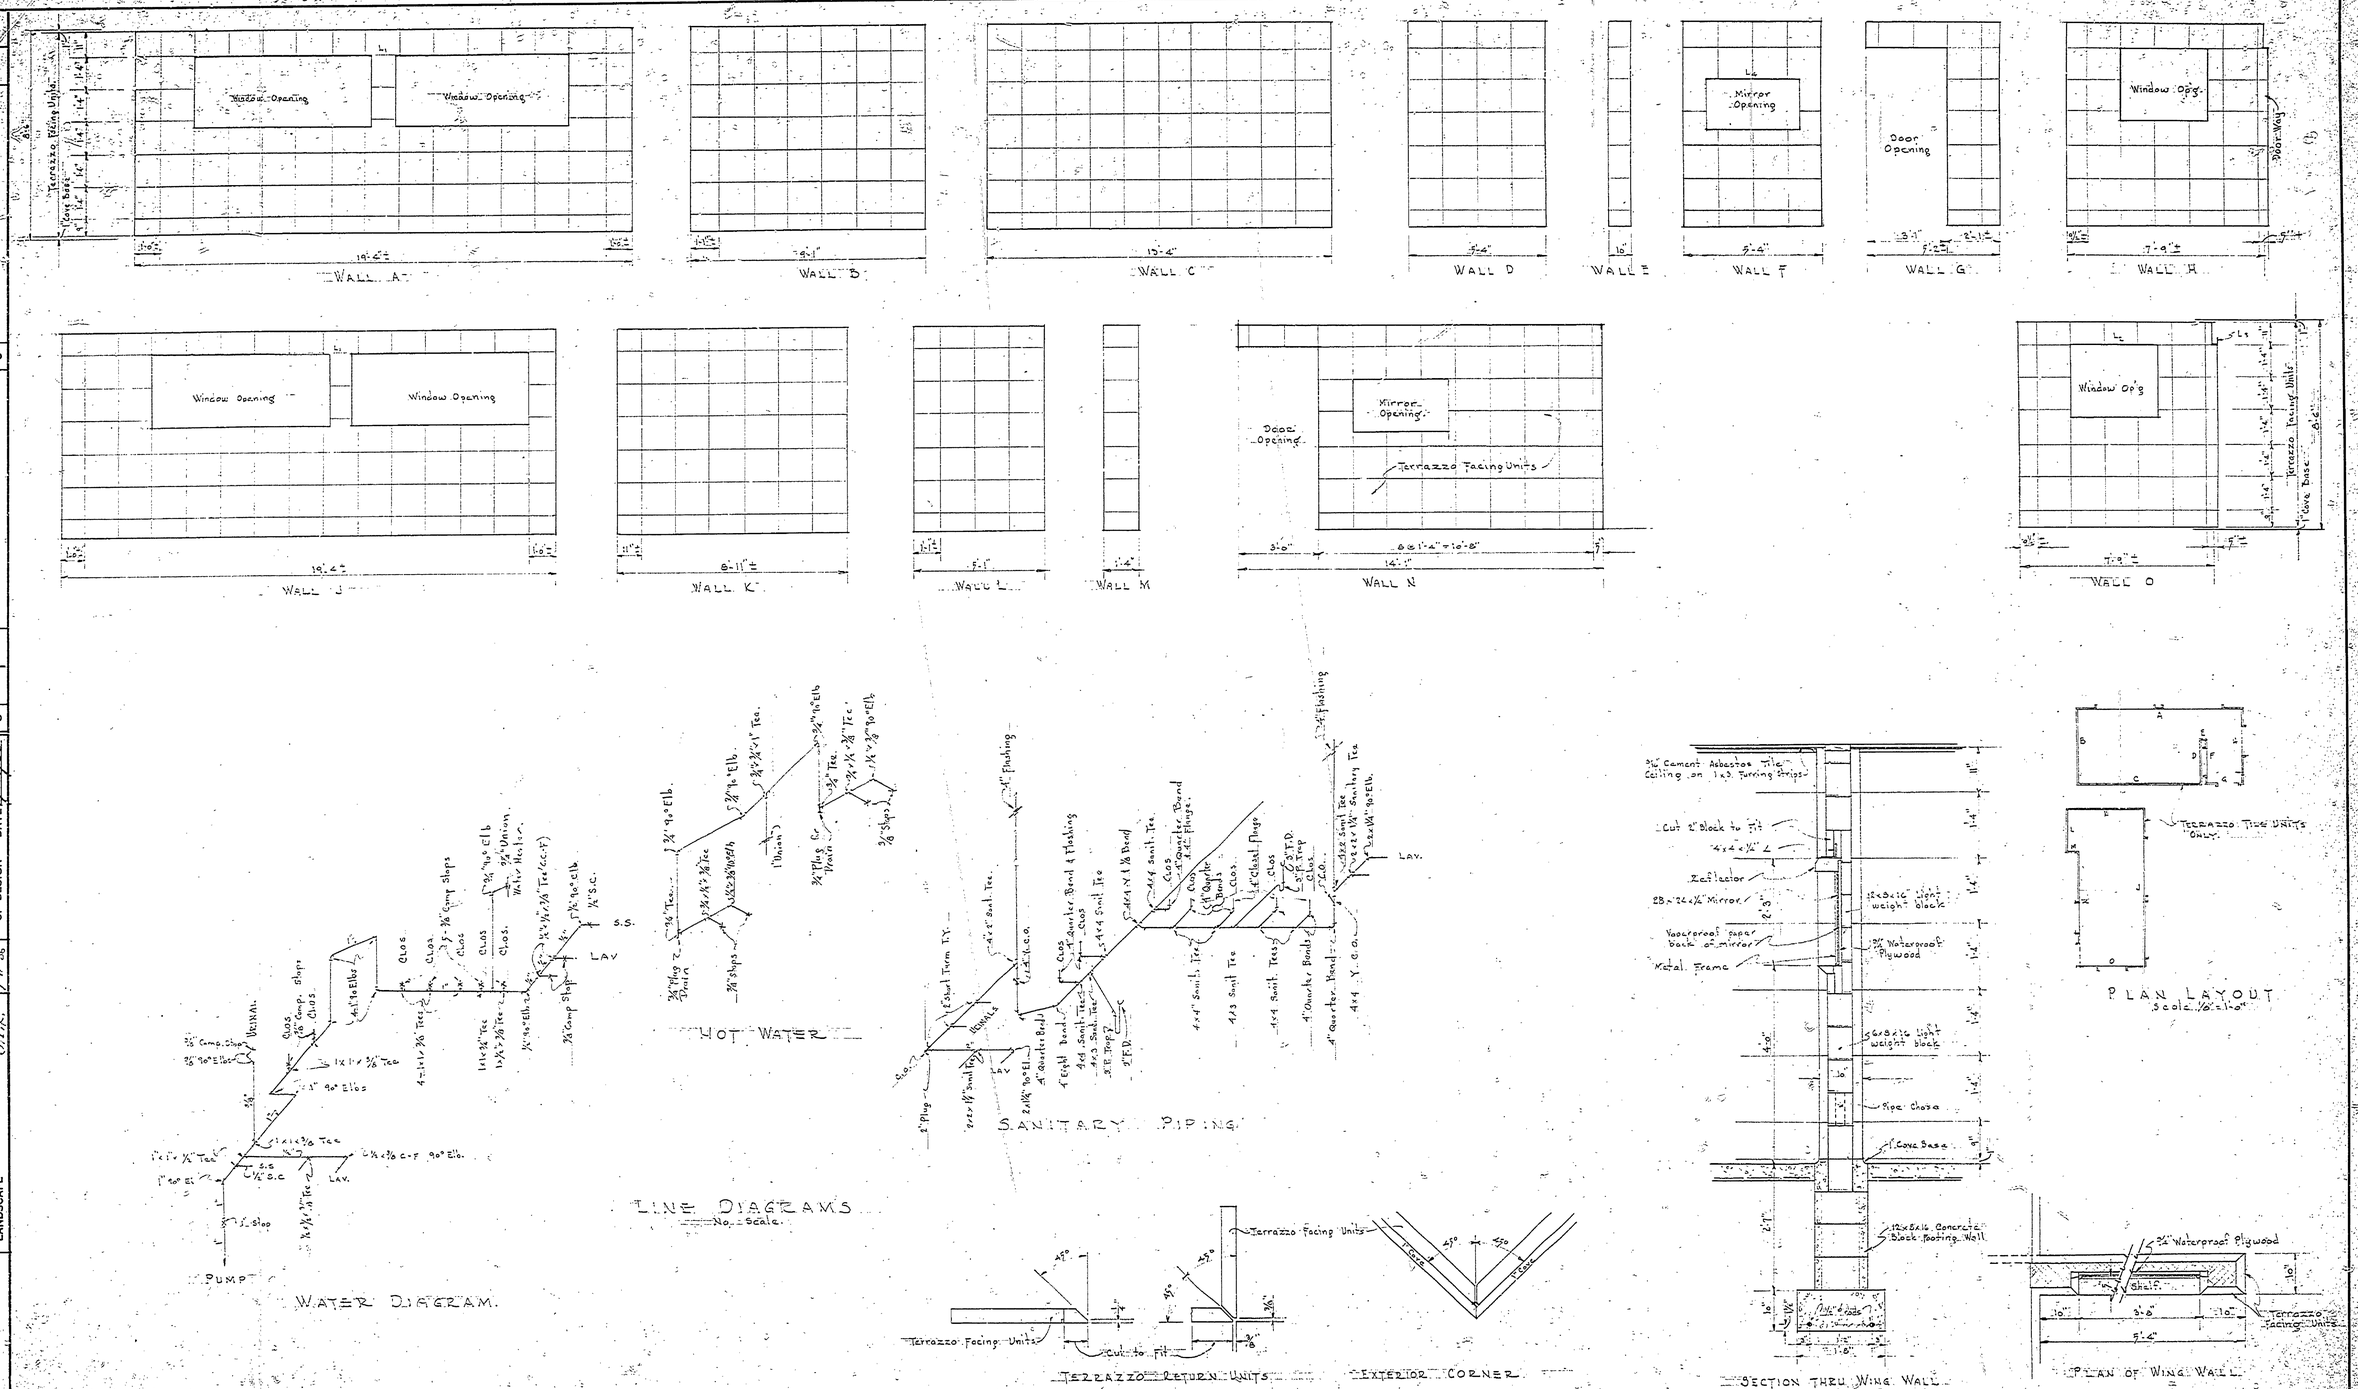

NO.	DATE	BY	REVISIONS	DATE	BY
1			4		
2			5		
3			6		

REVIEWED BY SECTIONS		DATE	APPROVED BY
ARCHITECTURAL	J.T.R.	7-11-56	
ENGINEERING	J.T.R.	7-11-56	ASSISTANT CHIEF IN CHARGE
LANDSCAPE	J.T.R.	7-11-56	OF DESIGN DATE

DRAWN BY W. Fish 4/1/56
TRACED BY W. Fish 4/1/56
CHECKED BY
DATE

MICHIGAN
DEPARTMENT OF CONSERVATION
PARKS AND RECREATION DIVISION

OTSEGO LAKE STATE PARK
COMBINATION BUILDING
REMODELING TOILET PORTION

SHEET NO. 3 OF 3

PLAN NO. A-98a