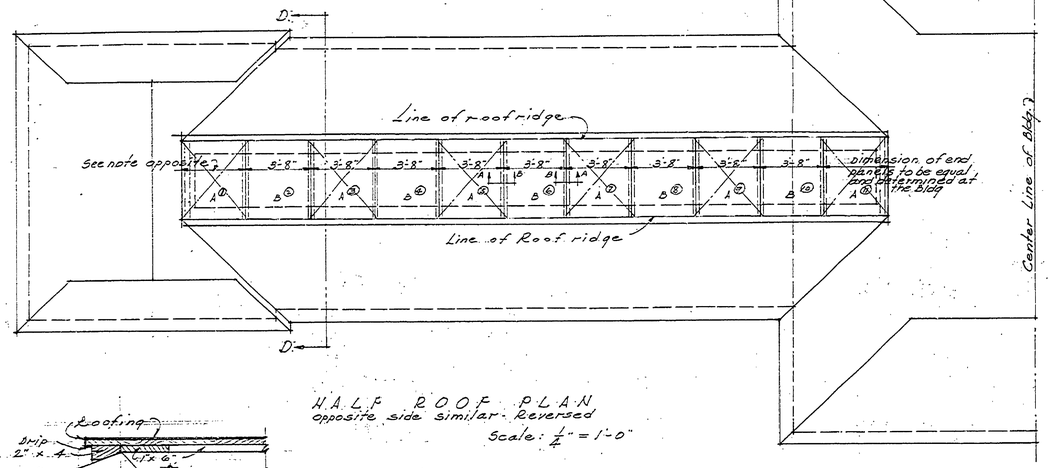

HALF ROOF PLAN
opposite side similar - Reversed
Scale: 1/4" = 1'-0"

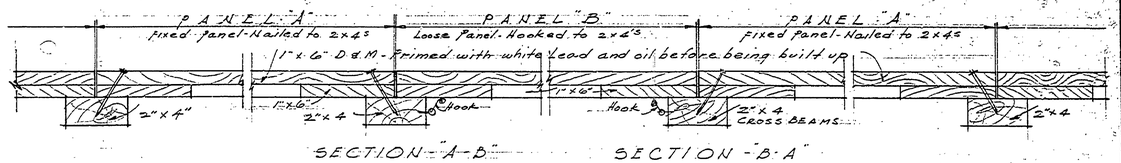

SECTION "A-B" SECTION "B-A"

DETAILS OF REMOVABLE PANELS SCALE: 3" = 1'-0"

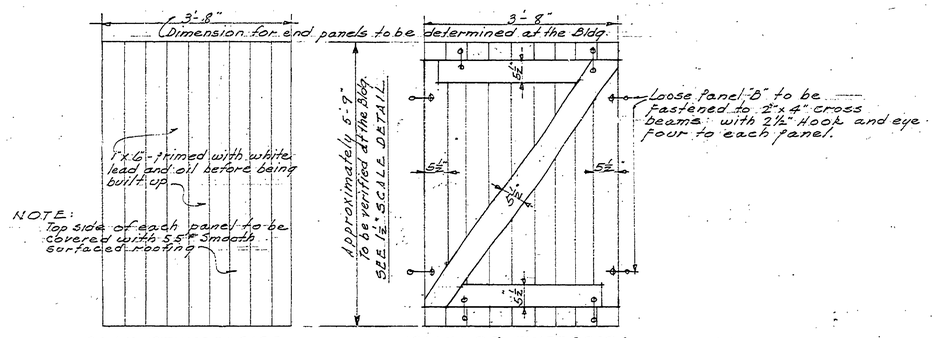

PLAN OF TOP SIDE PLAN OF UNDERSIDE

DETAIL PLAN OF REMOVABLE PANELS SCALE 3/4" = 1'-0"

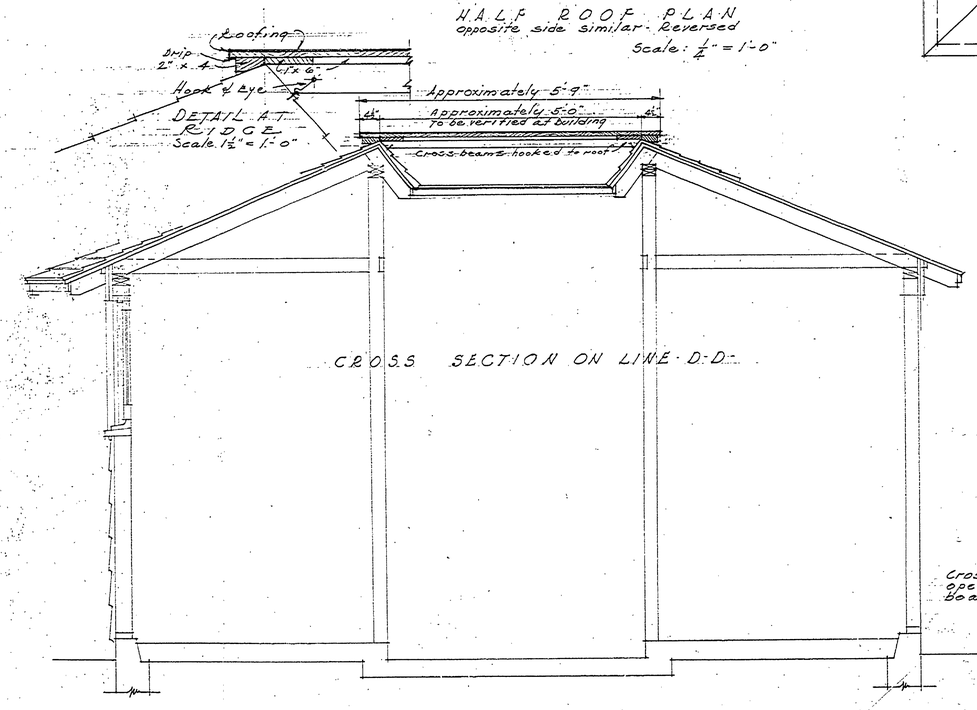

CROSS SECTION ON LINE D-D

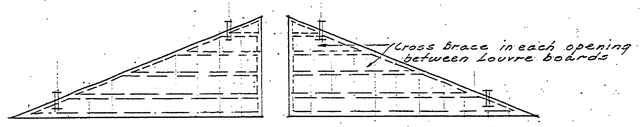

ONE PAIR OF SHUTTERS REQUIRED FOR LOUVRE IN FRONT GABLE

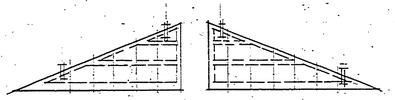

ONE PAIR OF SHUTTERS REQUIRED FOR LOUVRE IN REAR GABLE

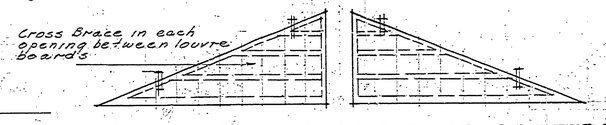

FOUR PAIR OF SHUTTERS REQUIRED FOR LOUVRES IN END GABLES

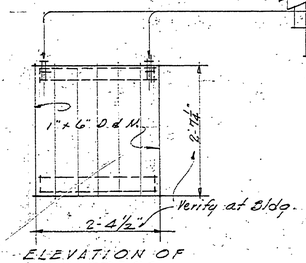

ELEVATION OF SHUTTERS
Scale 3/4" = 1'-0"
18 - REQUIRED

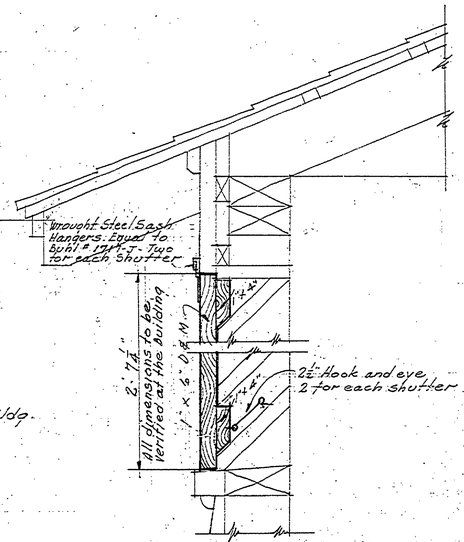

SECTION THRU LOUVRE AND SHUTTER Scale: 3" = 1'-0"

A-99

APPROVED BY: [redacted]
2ND DIST. INSPECTOR
DATE: [redacted]
INSURANCE No. 3

STORM SHUTTERS FOR ROOF AND LOUVRE OPENINGS
BATH HOUSE OTSEGO LAKE STATE PARK
HARTWICK PINES C.C.C. CAMP S.P.-6
DRAWN BY: G. R. PAGE
DATE: Jan. 18, 35
5
SP-6-912