COMMERCIAL BLUEPRINT SERVICE 500 11-67

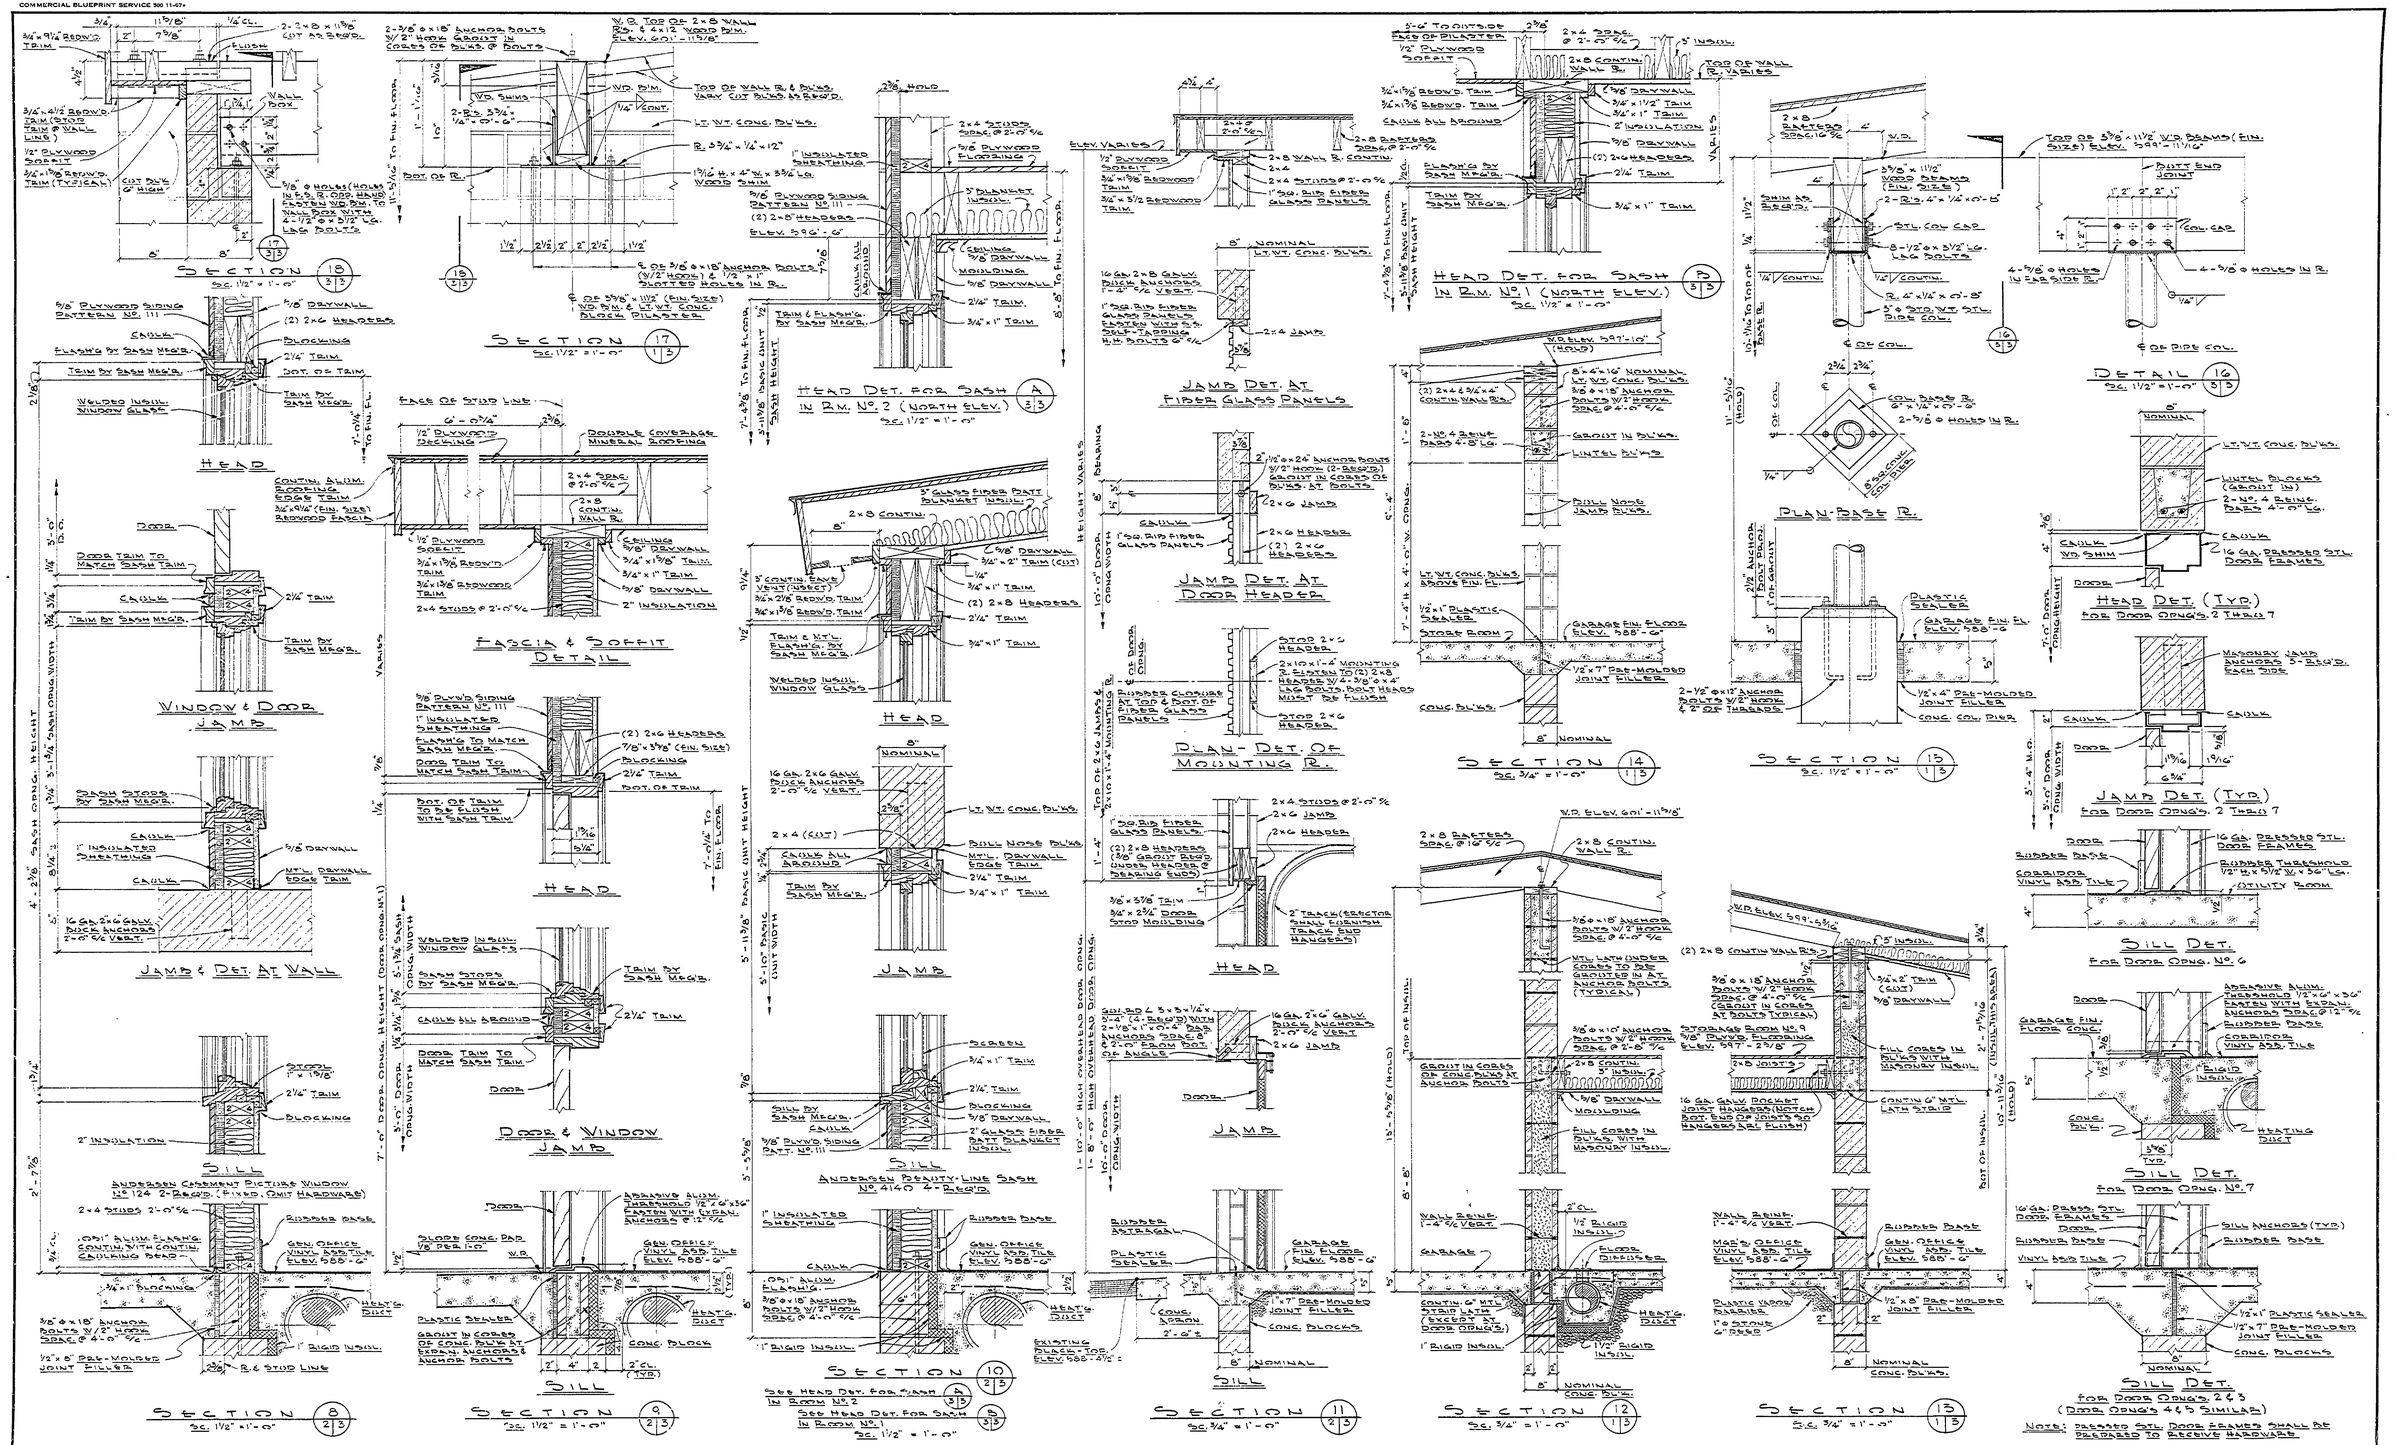

SURVEYED BY		DRAWN BY MAKENJOS		NO.	DATE	BY	REVISIONS	NO.	DATE	BY	REVISIONS
DESIGNED BY W. N. G.		CHECKED BY		1.				3.			
	DATE		DATE	2.				4.			

MICHIGAN
DEPARTMENT OF CONSERVATION

WALL SECTIONS
AND DETAILS

SHEET NO. 3 OF 3
FOR PROJECT NO. PA-110-75-2499-061

GRAND HAVEN
OFFICE & GARAGE

SHEET 3 OF 3 | PLAN NO. A-106