GRAND HAVEN STATE PARK

SHEET No 4 of 7

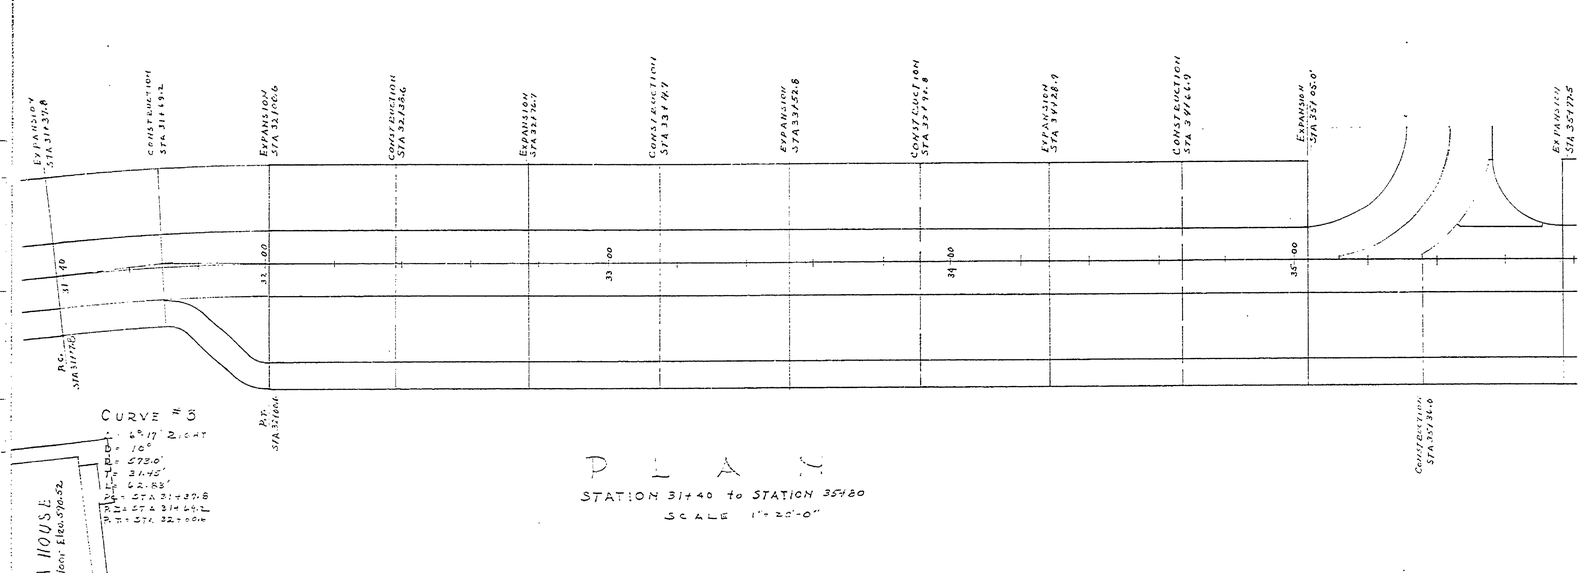


PLAN

STATION 31+40 to STATION 35+80

SCALE 1" = 20'-0"

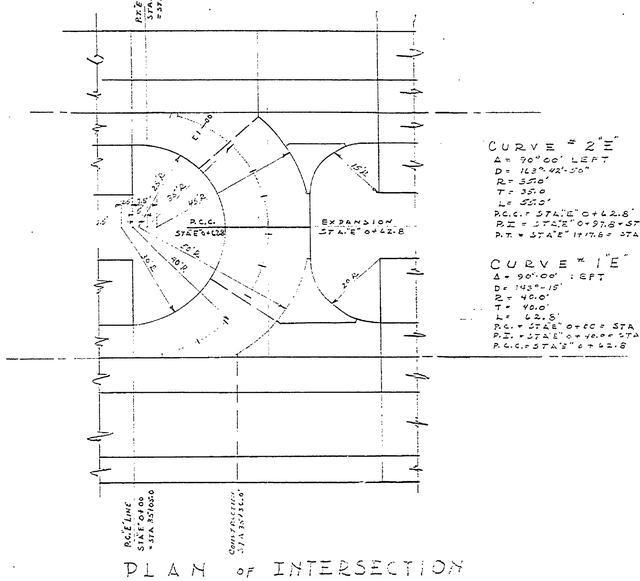


PLAN OF INTERSECTION

SCALE 1" = 20'-0"

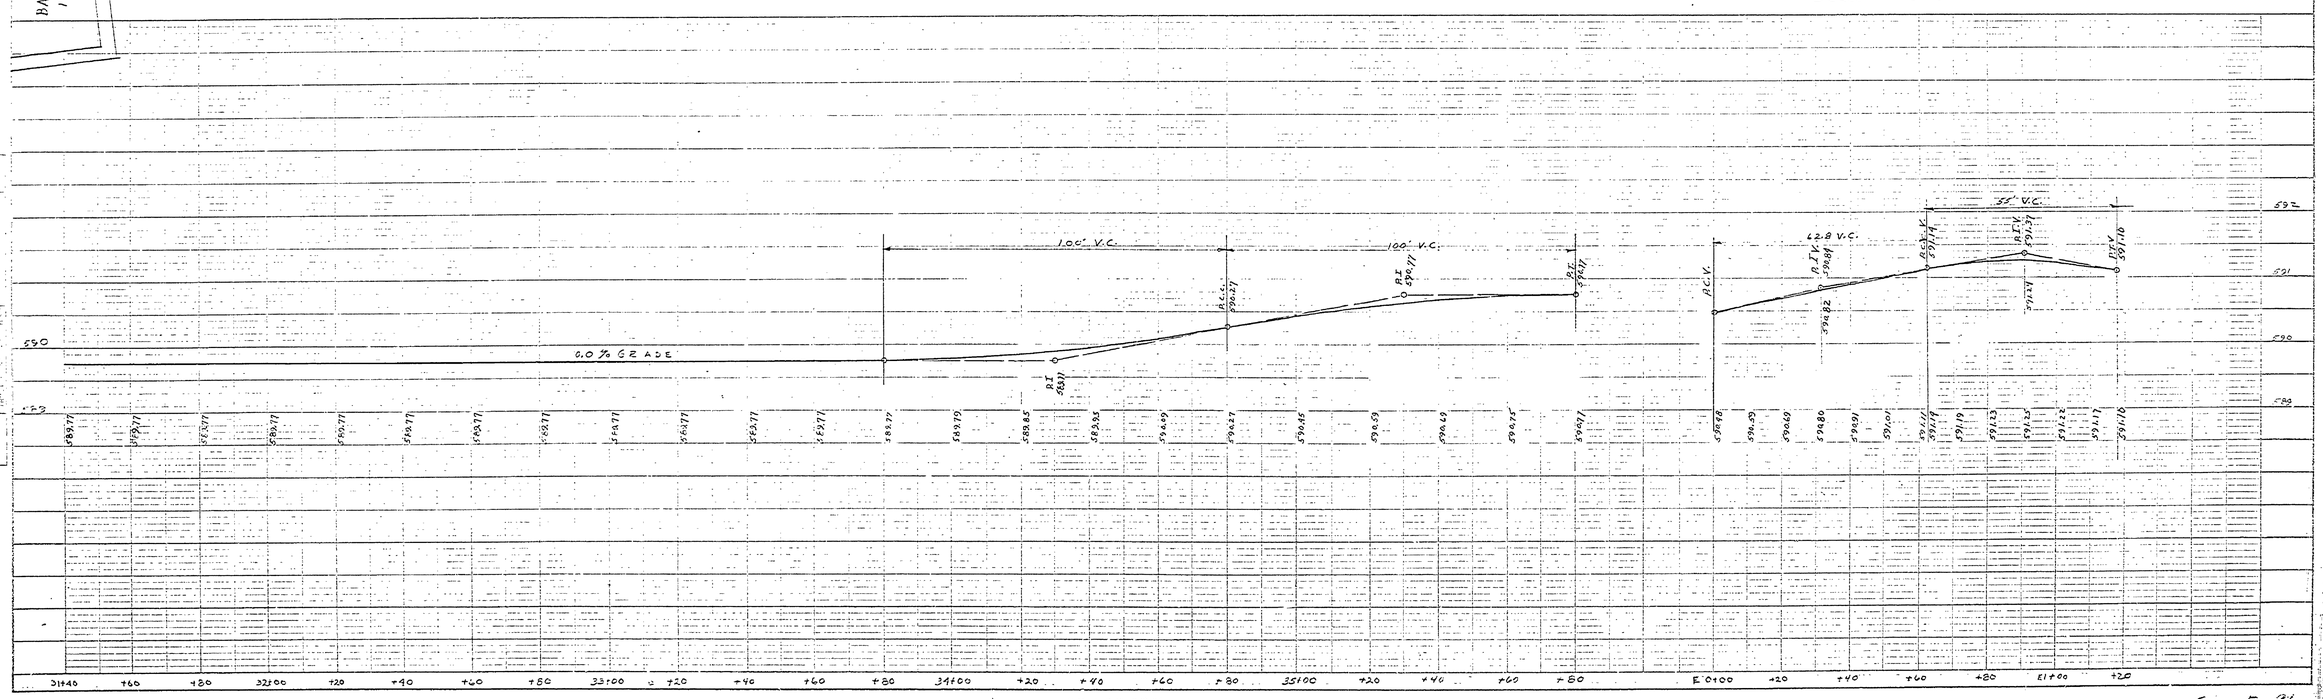


PLATE I—PLAN—PROFILE OF PLAN C. STANDARD
KEUFFEL & ESSER CO. NEW YORK

E-96