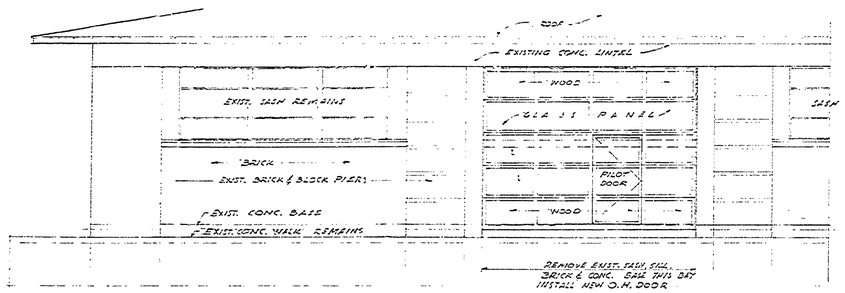

· EAST ELEVATION OF NEW DOOR ·
SCALE 1/8"=1'0"

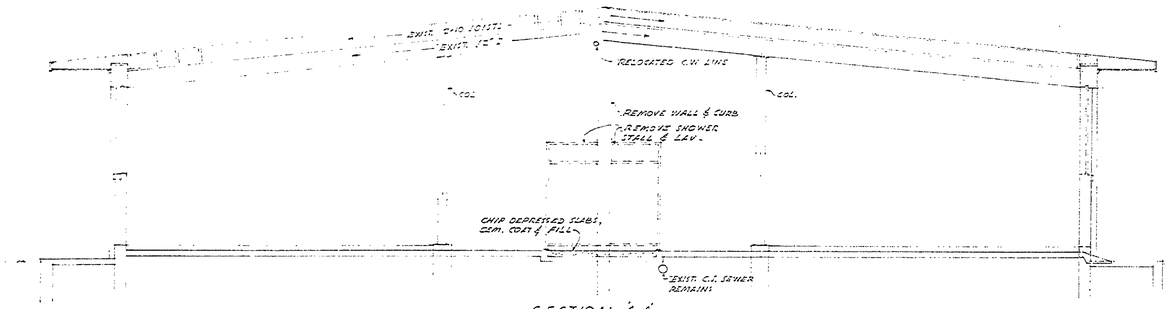

· SECTION A A' ·
SCALE 1/8"=1'0"

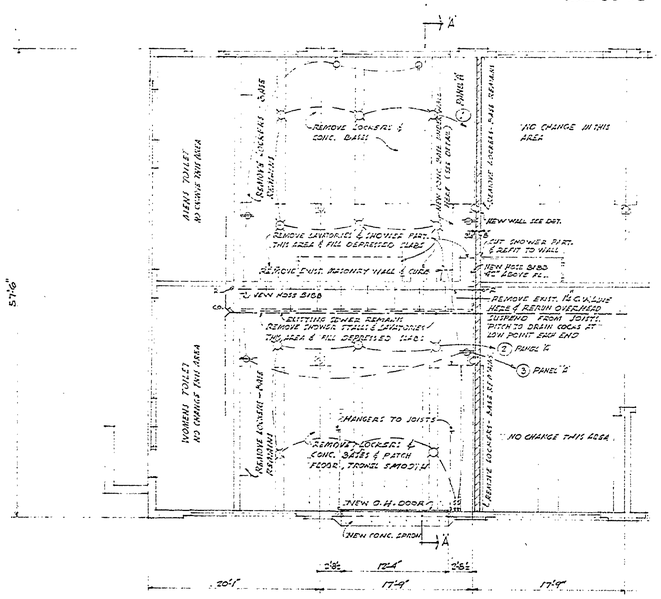

· PLAN OF NEW SHOP AREA ·
SCALE 1/8"=1'0"

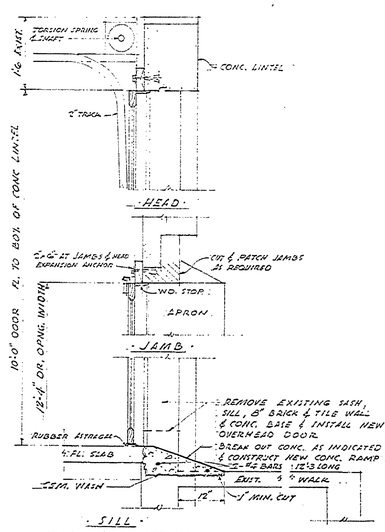

SILL
OVER-HEAD DOOR DETAILS
SCALE 3/4"=1'0"

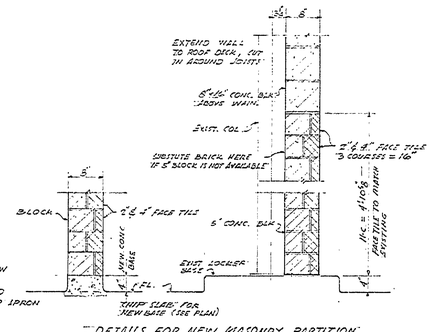

DETAILS FOR NEW MASONRY PARTITION
SCALE 3/4"=1'0"

GENERAL NOTES
ALL REQUIRED CUTTING & PATCHING SHALL RESULT IN A NEAT FINISH JOB.
CUT & TRIM MET. SHOWER STALLS TO NEW WALL AS REQUIRED.
CONC. TO BE 3000# COMP. STRENGTH.
MORTAR TO BE TYPE-S, 1 PART PORTLAND CEM., ½ PART HYD. LIME OR PREMIXED BAG MORTAR.
FACING TILE TO BE CERAMIC GLAZE 5⅛"x12" x 7/8" THICKNESS, COLOR SHADE TO MATCH EXISTING.
CONC. BLOCK TO BE LIGHT WEIGHT, EQUAL TO A.S.T.M.-C-90 SPECS.
STUB DISCONTINUED WASTE & WATER LINES; PLUG TO FL. INSTALL NEW BOB WITH STOP & WASTE, CONNECT.
COVER SHOWER DRAINS WITH 18" FELT BEFORE PLACING SHOWER JUMPS. KEEP MAIN SEWER CLEANOUT ACCESSIBLE. DO NOT CUT OR ALTER SEWER LINE.
OVERHEAD DOOR - MANO OPERATED, 1/8" STILES & RAILS, ½" HARDBOARD PANELS, D.S. GLASS, 2" TRACK BRACKET MOUNT, TORSION SPRING COUNTER BALANCE, HARDWARE COMPLETE + PILOT DR.
LIGHTING FIXTURES TO REMAIN, RECIRCUIT AS INDICATED & RESWITCH CIRCUITS.
ADD CONVENIENCE OUT LETS SHOWN 42" HIGH, CIRCUITS IN THIN WALL COND. EXPOSED.

CONSERVATION COMMISSION APPROVAL	
BY:	DATE:
RECOMMENDED FOR APPROVAL: H. O. HOWE (DESIGNER)	DESIGN DATE 10-7-64
RECOMMENDED FOR APPROVAL: S. J. Postel (IN CHARGE OF DESIGN)	DATE 10-8-64
SECTION APPROVAL BY: (SECTION CHIEF)	DATE: 11/16/64
MICHIGAN DEPARTMENT OF CONSERVATION APPROVED: H. C. Martin (CHIEF ENGINEER)	DATE 11-16-64
PLAN No. A101a	PROJECT NUMBER Rg III 3 / SHEET 1 OF 1

DATE	REVIEWED	DATE	APPROVED	DATE	REVISIONS	DATE	BY
	ARCHITECTURAL		CHIEF OF DIVISION		4		
	ENGINEERING		ASST. CHIEF OF DIVISION		5		
	LANDSCAPE		CHIEF OF PLANNING AND CONSTRUCTION		6		

NO.	DATE	BY
1		
2		
3		

DESIGNED BY
DRAWN BY
CHECKED BY

MICHIGAN
DEPARTMENT OF CONSERVATION
PARKS AND RECREATION DIVISION

PLAN OF NEW SHOP AREA
GRAND HAVEN STATE PARK
BATH HOUSE & CONCESSION BLDG.

SHEET NO. 1 OF 1

PLAN NO. A101a