COMMERCIAL BLUEPRINT SERVICE 500 11-87

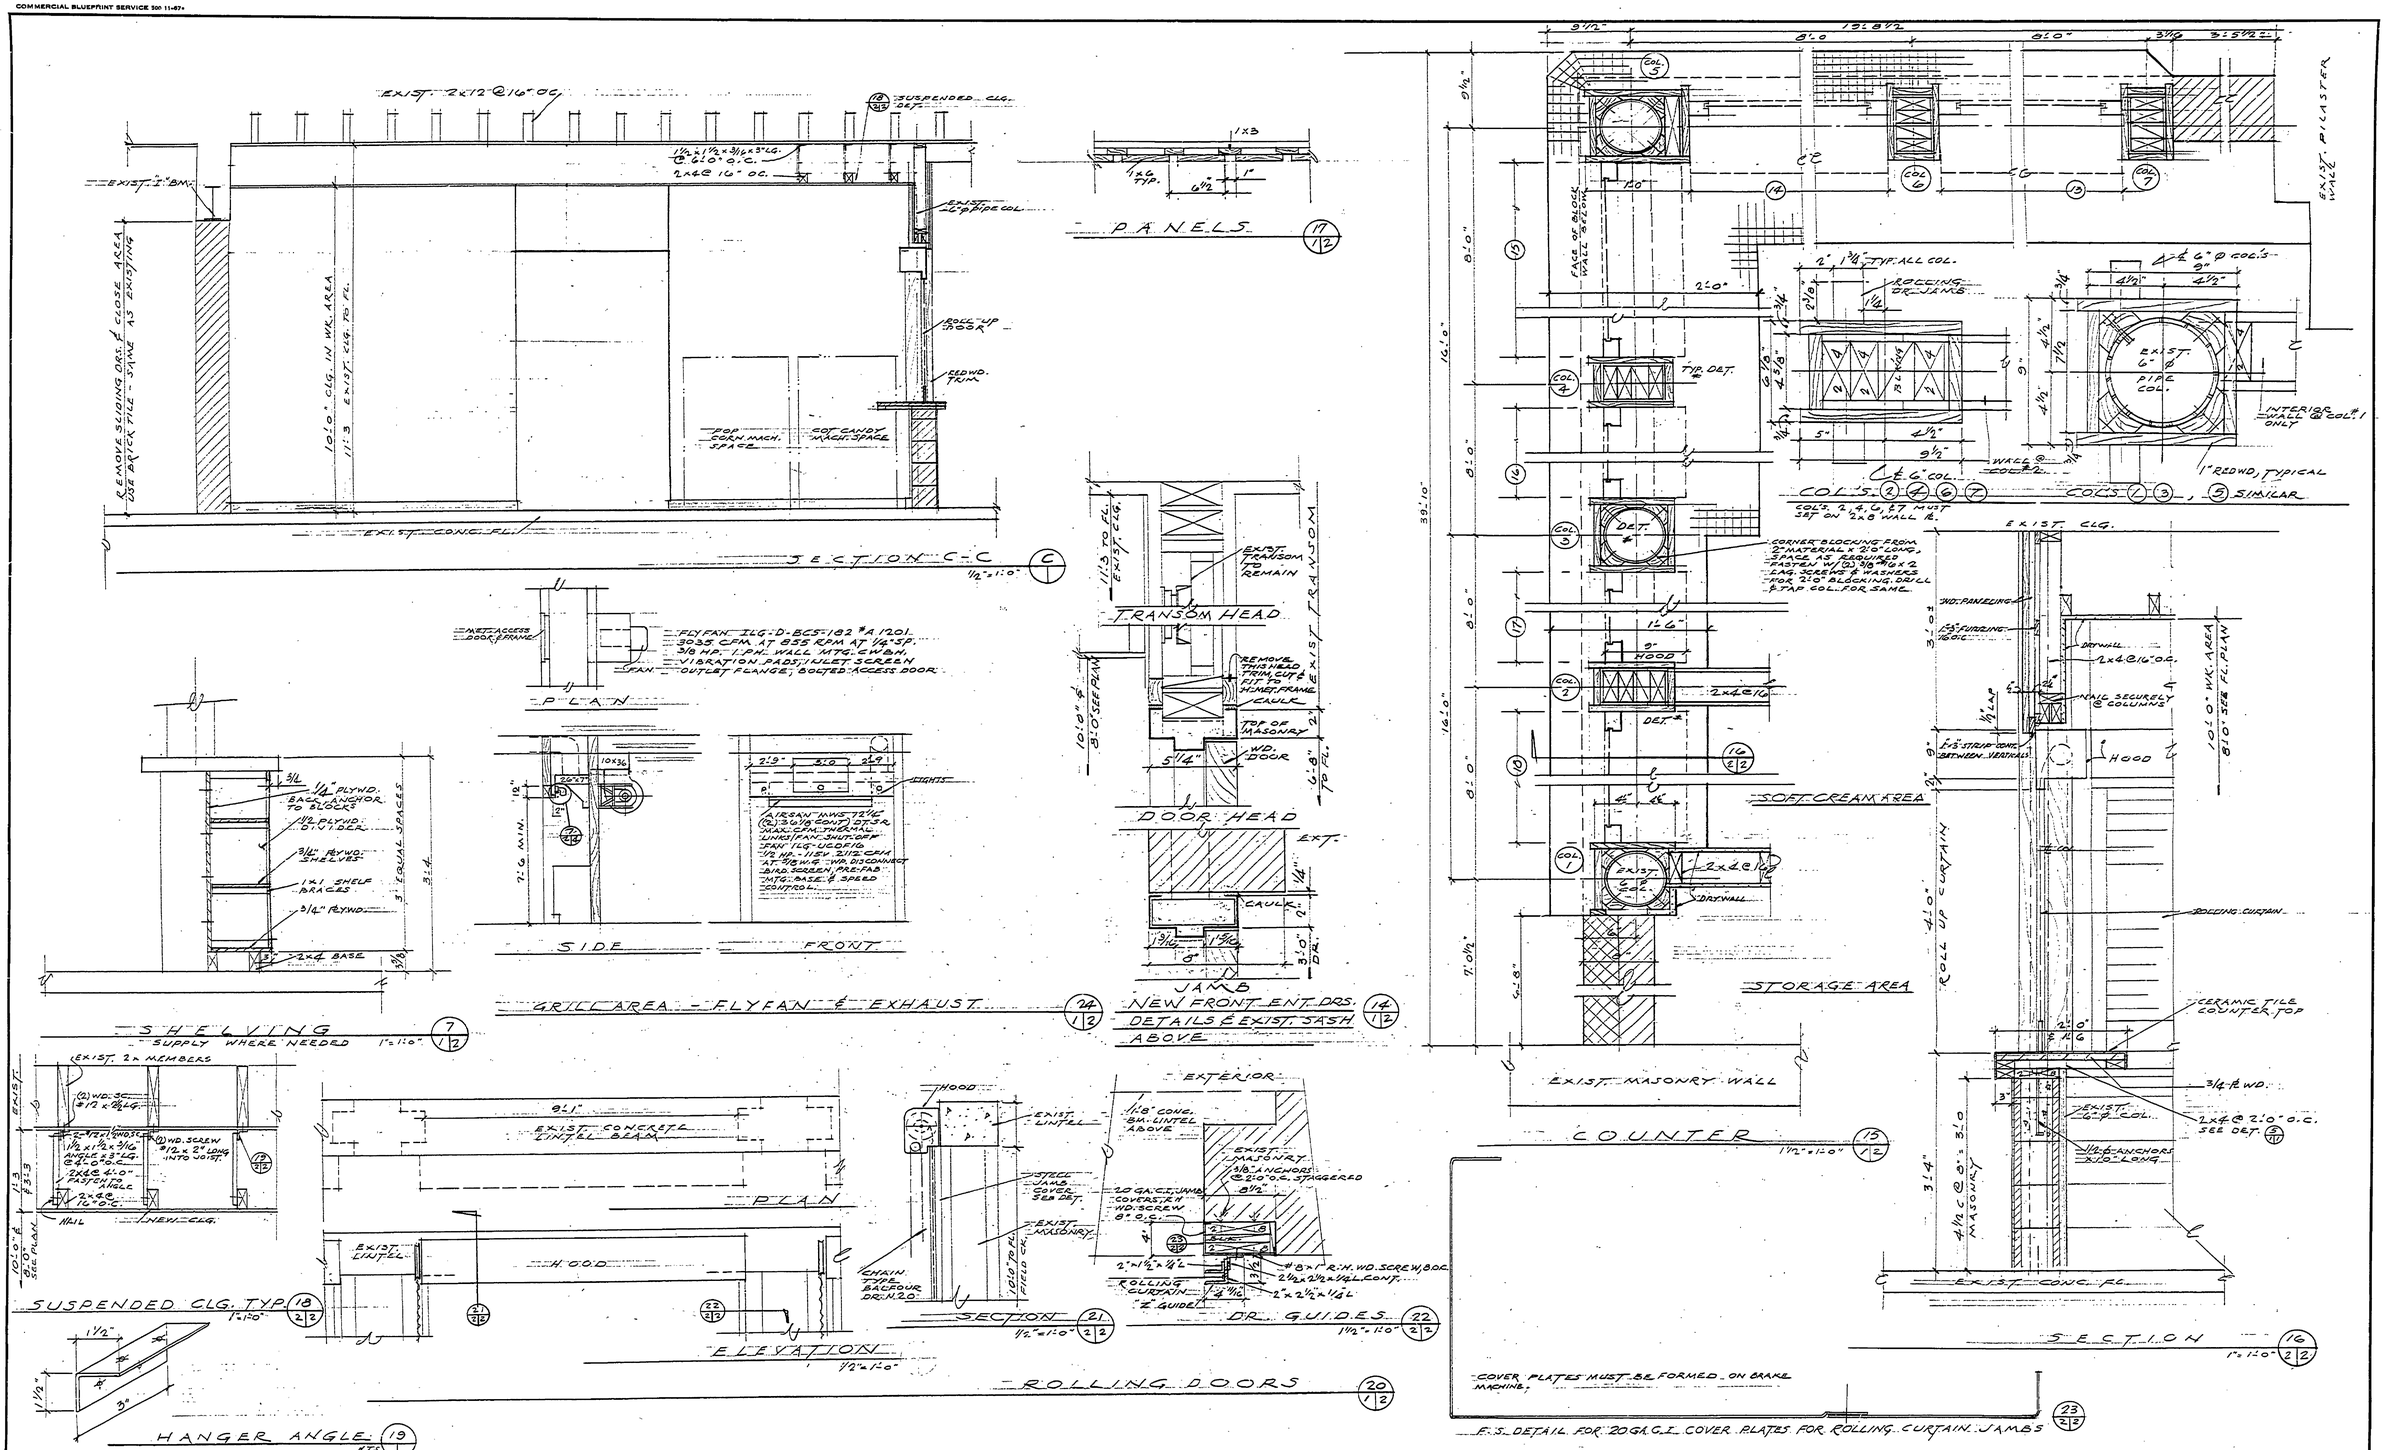

SURVEYED BY		DRAWN BY		NO.	DATE	BY	REVISIONS	NO.	DATE	BY	REVISIONS	MICHIGAN DEPARTMENT OF CONSERVATION	GRANDHAVEN STATE PARK REMODEL CONCESSION & LOCKER AREA
DESIGNED BY		CHECKED BY		1.				3.					
	DATE		DATE	2.				4.					

SHEET NO. 2 OF 4
FOR PROJECT NO. PA-108-5124-300-053/1

DETAILS

SHEET 2 OF 4 PLAN NO. A-101A