COMMERCIAL BLUEPRINT SERVICE 800 11-67

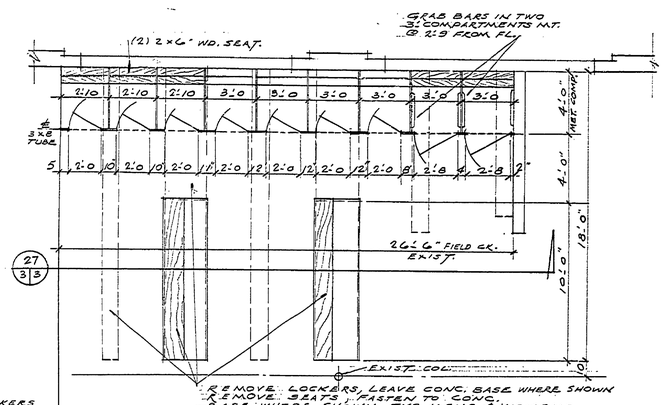

EXIST MENS DRESSING

EXIST SEPARATION WALL

EXIST WOMENS DRESSING

NOTE:
REMOVE ALL EXISTING LOCKERS IN MENS & WOMENS DRESSING RMS. REMOVE SOME CONC. LOCKER BASES AS INDICATED. OTHER LOCKER BASES WILL REMAIN WHERE EXISTING BENCHES CAN BE REUSED. WHEN REMOVING LOCKER BASES, CUT CONC. 1" BELOW FLOOR LEVEL & REPATCH.

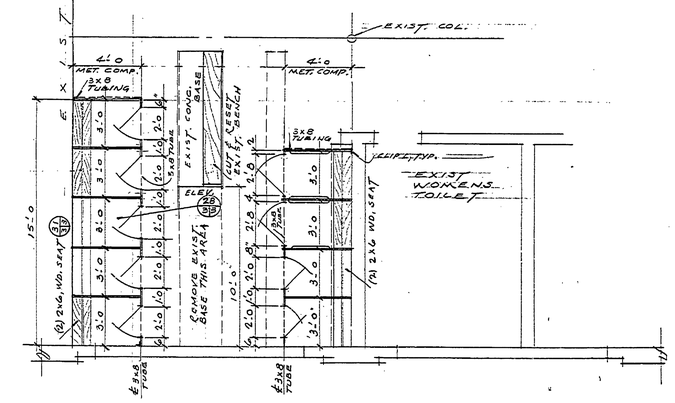

LOCKER ROOM PLAN
DRESSING AREAS
1/4"=1'-0" 26 1/3

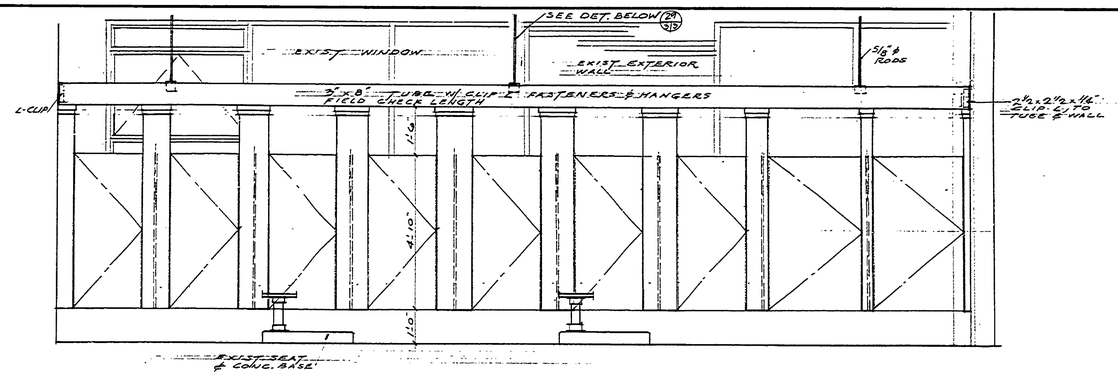

MENS DRESSING AREA
1/2"=1'-0" 27 3/3

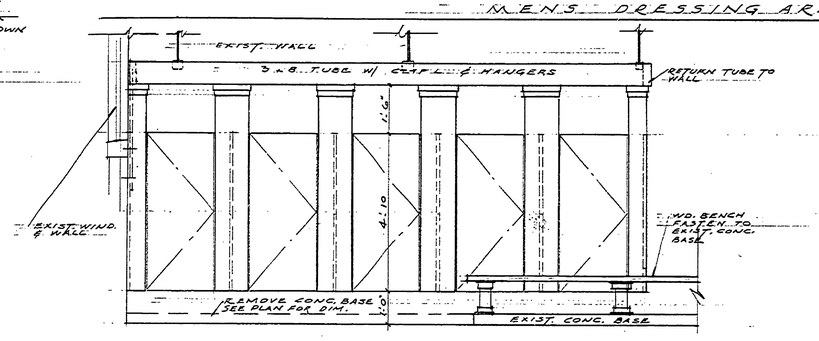

WOMANS DRESSING
SOUTH WALL
NORTH WALL SIMILAR
1/4"=1'-0" 28 3/3

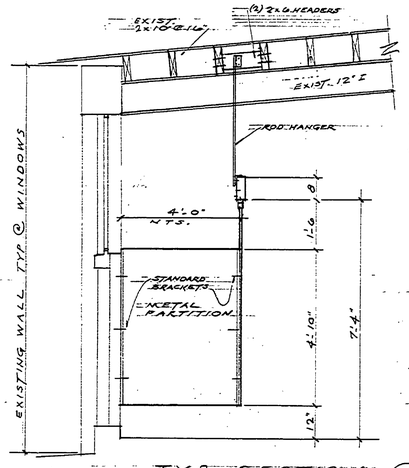

TYP. SECTION
1/2"=1'-0" 29 3/3

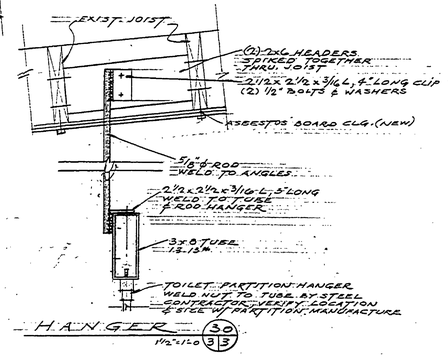

HANGER
1/2"=1'-0" 30 3/3

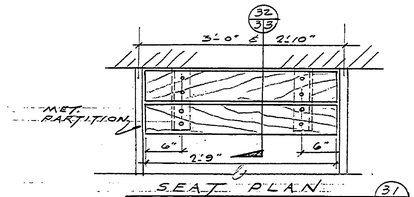

SEAT PLAN
1"=1'-0" 31 3/3

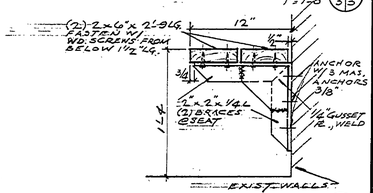

SECTION
32 3/3

SURVEYED BY		DRAWN BY		NO.	DATE	BY	REVISIONS	NO.	DATE	BY	REVISIONS
DESIGNED BY		CHECKED BY		1.				3.			
	DATE		DATE	2.				4.			

MICHIGAN
DEPARTMENT OF CONSERVATION

GRANDHAVEN STATE PARK
REMODEL CONCESSION & LOCKER AREA

SHEET NO. 3 OF 4
FOR PROJECT NO. PA 106-5124-300-053 F1

ELEVATION, SECTIONS & DETAILS

SHEET 3 OF 4 PLAN NO. A-101A