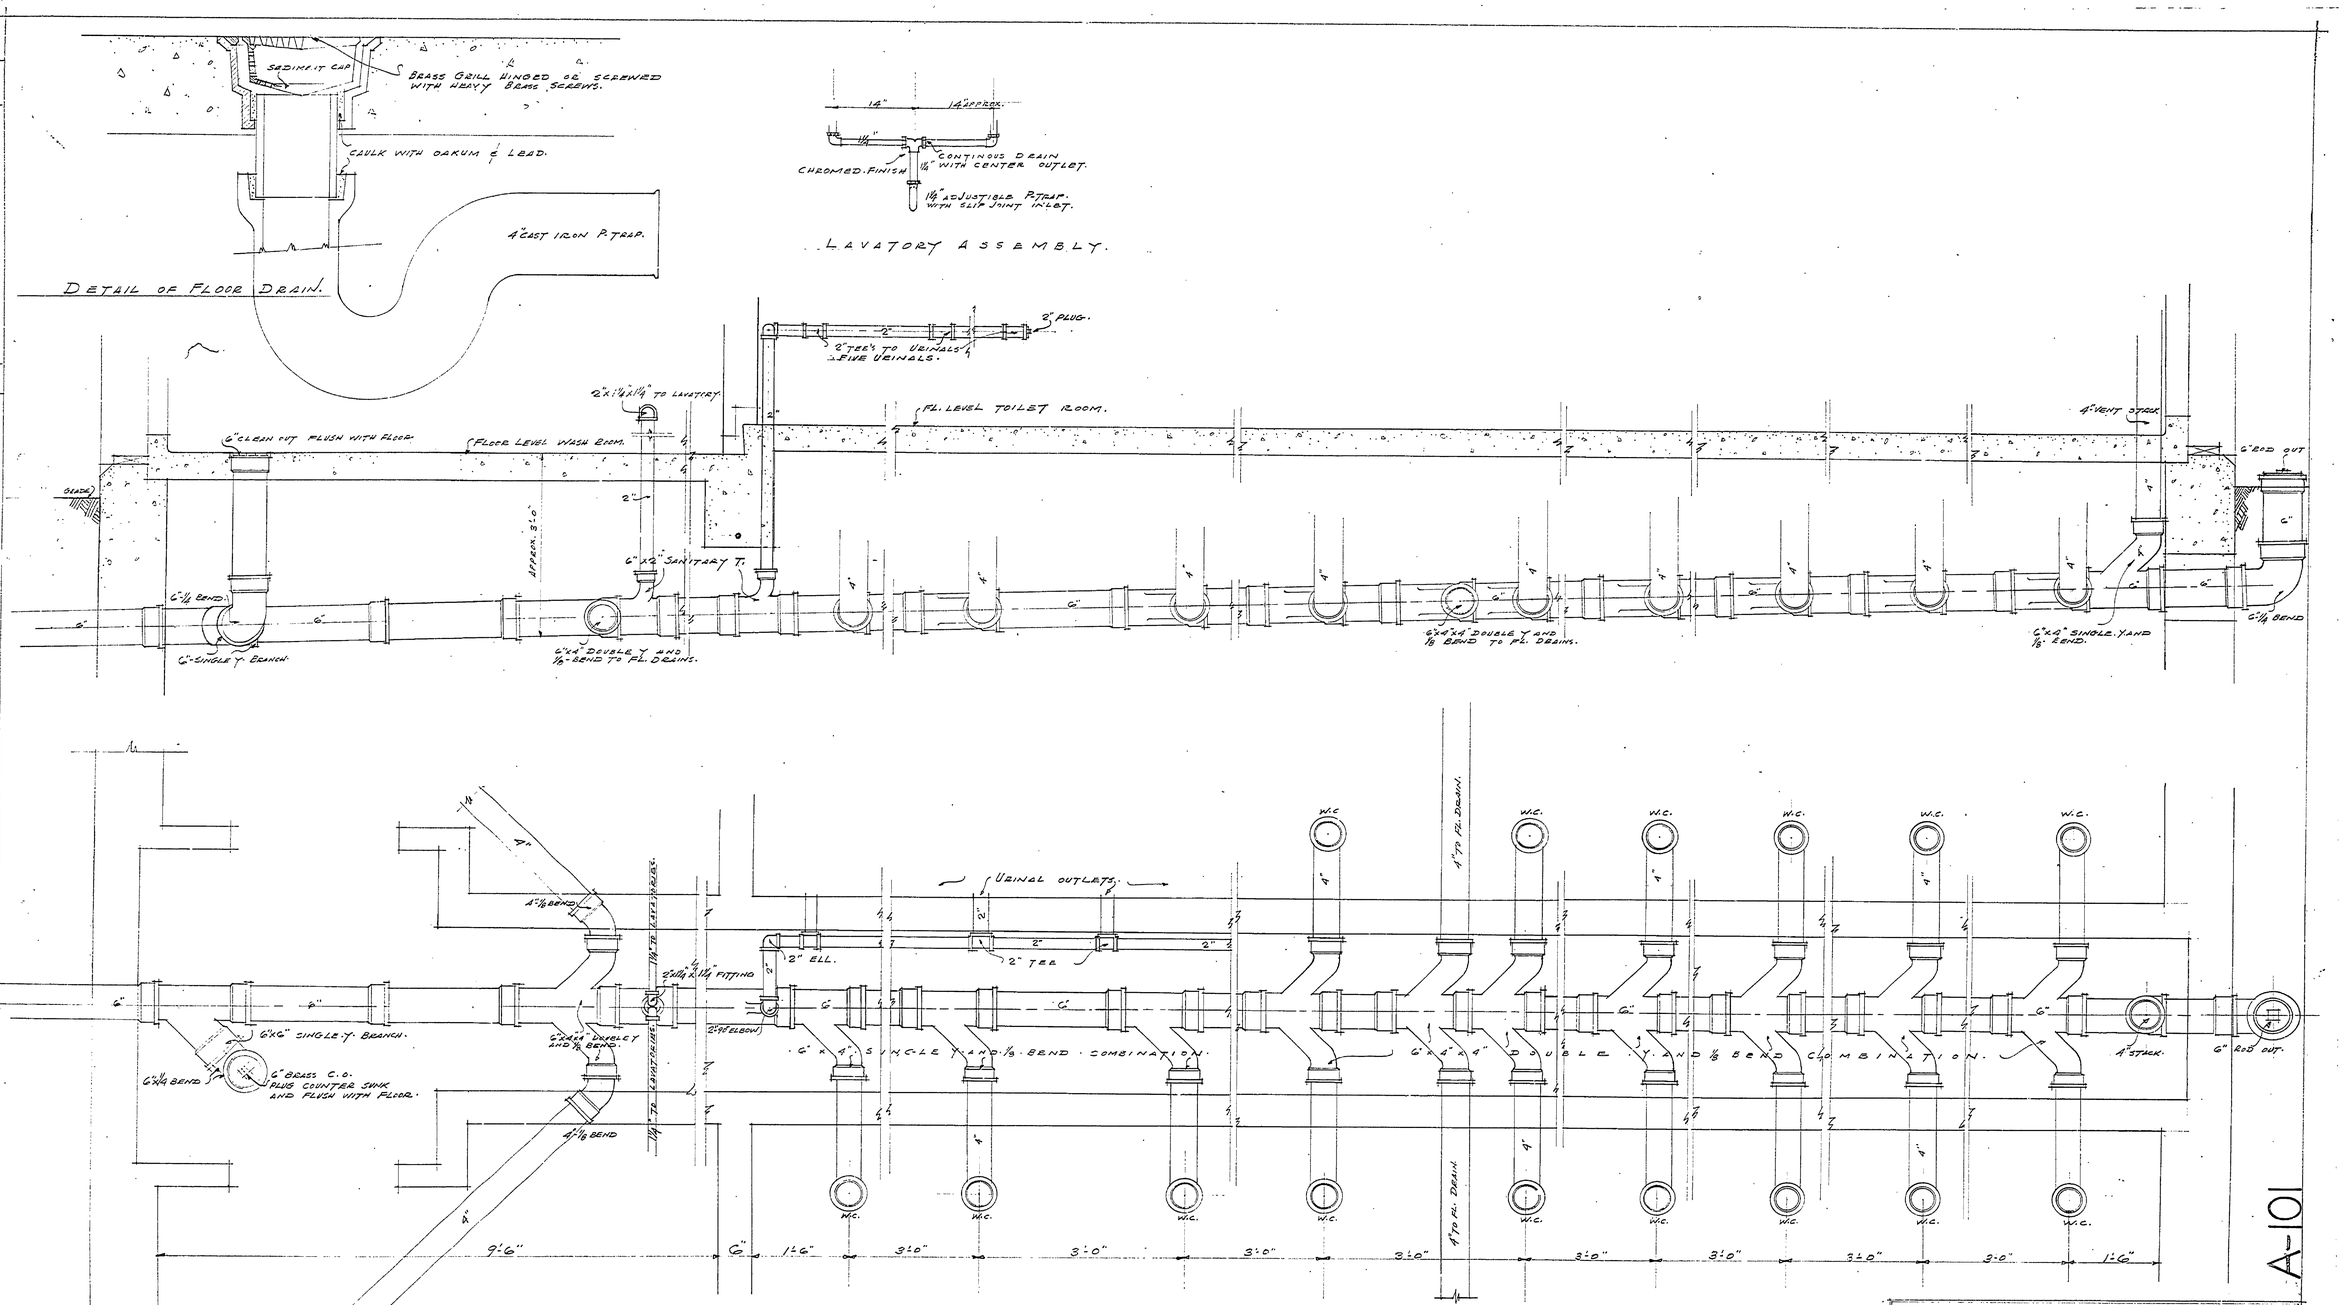

DETAILED LAYOUT OF DRAINAGE SYSTEM.

SCALE 1" = 1'-0"

Note:— Rough plumbing is in place. Leads to fixtures to be extended with nipple where required.

A-101

NO.	DATE	BY	REVISIONS
1	3-14-46	BWI	Revised for Reconstruction
2			
3			
4			
5			
6			

DRAWN BY	C. J. R.	APPROVED BY	E. F. H.
TRACED BY	C. J. R.	ASSISTANT CHIEF IN CHARGE	
CHECKED BY	E. F. H.	OF DESIGN	
DATE	11/30	DATE	

REVIEWED BY SECTIONS		DATE
ARCHITECTURAL	E. F. H.	3/21/46
ENGINEERING	H.C.M.	4/11/46
LANDSCAPE	D.A.W.	3/18/46

MICHIGAN
DEPARTMENT OF CONSERVATION
PARKS DIVISION.

DRAWN BY C.J.R.	TRAVERSE CITY STATE PARK TOILET BUILDING No. 2.	SHEET No. 4 OF 4
DESIGNED C.J. RUDINE		SCALE AS SHOWN
CHECKED BY		DATE 11/30/39

APPROVED BY CHIEF - PARKS & RECREATION DIV. DATE