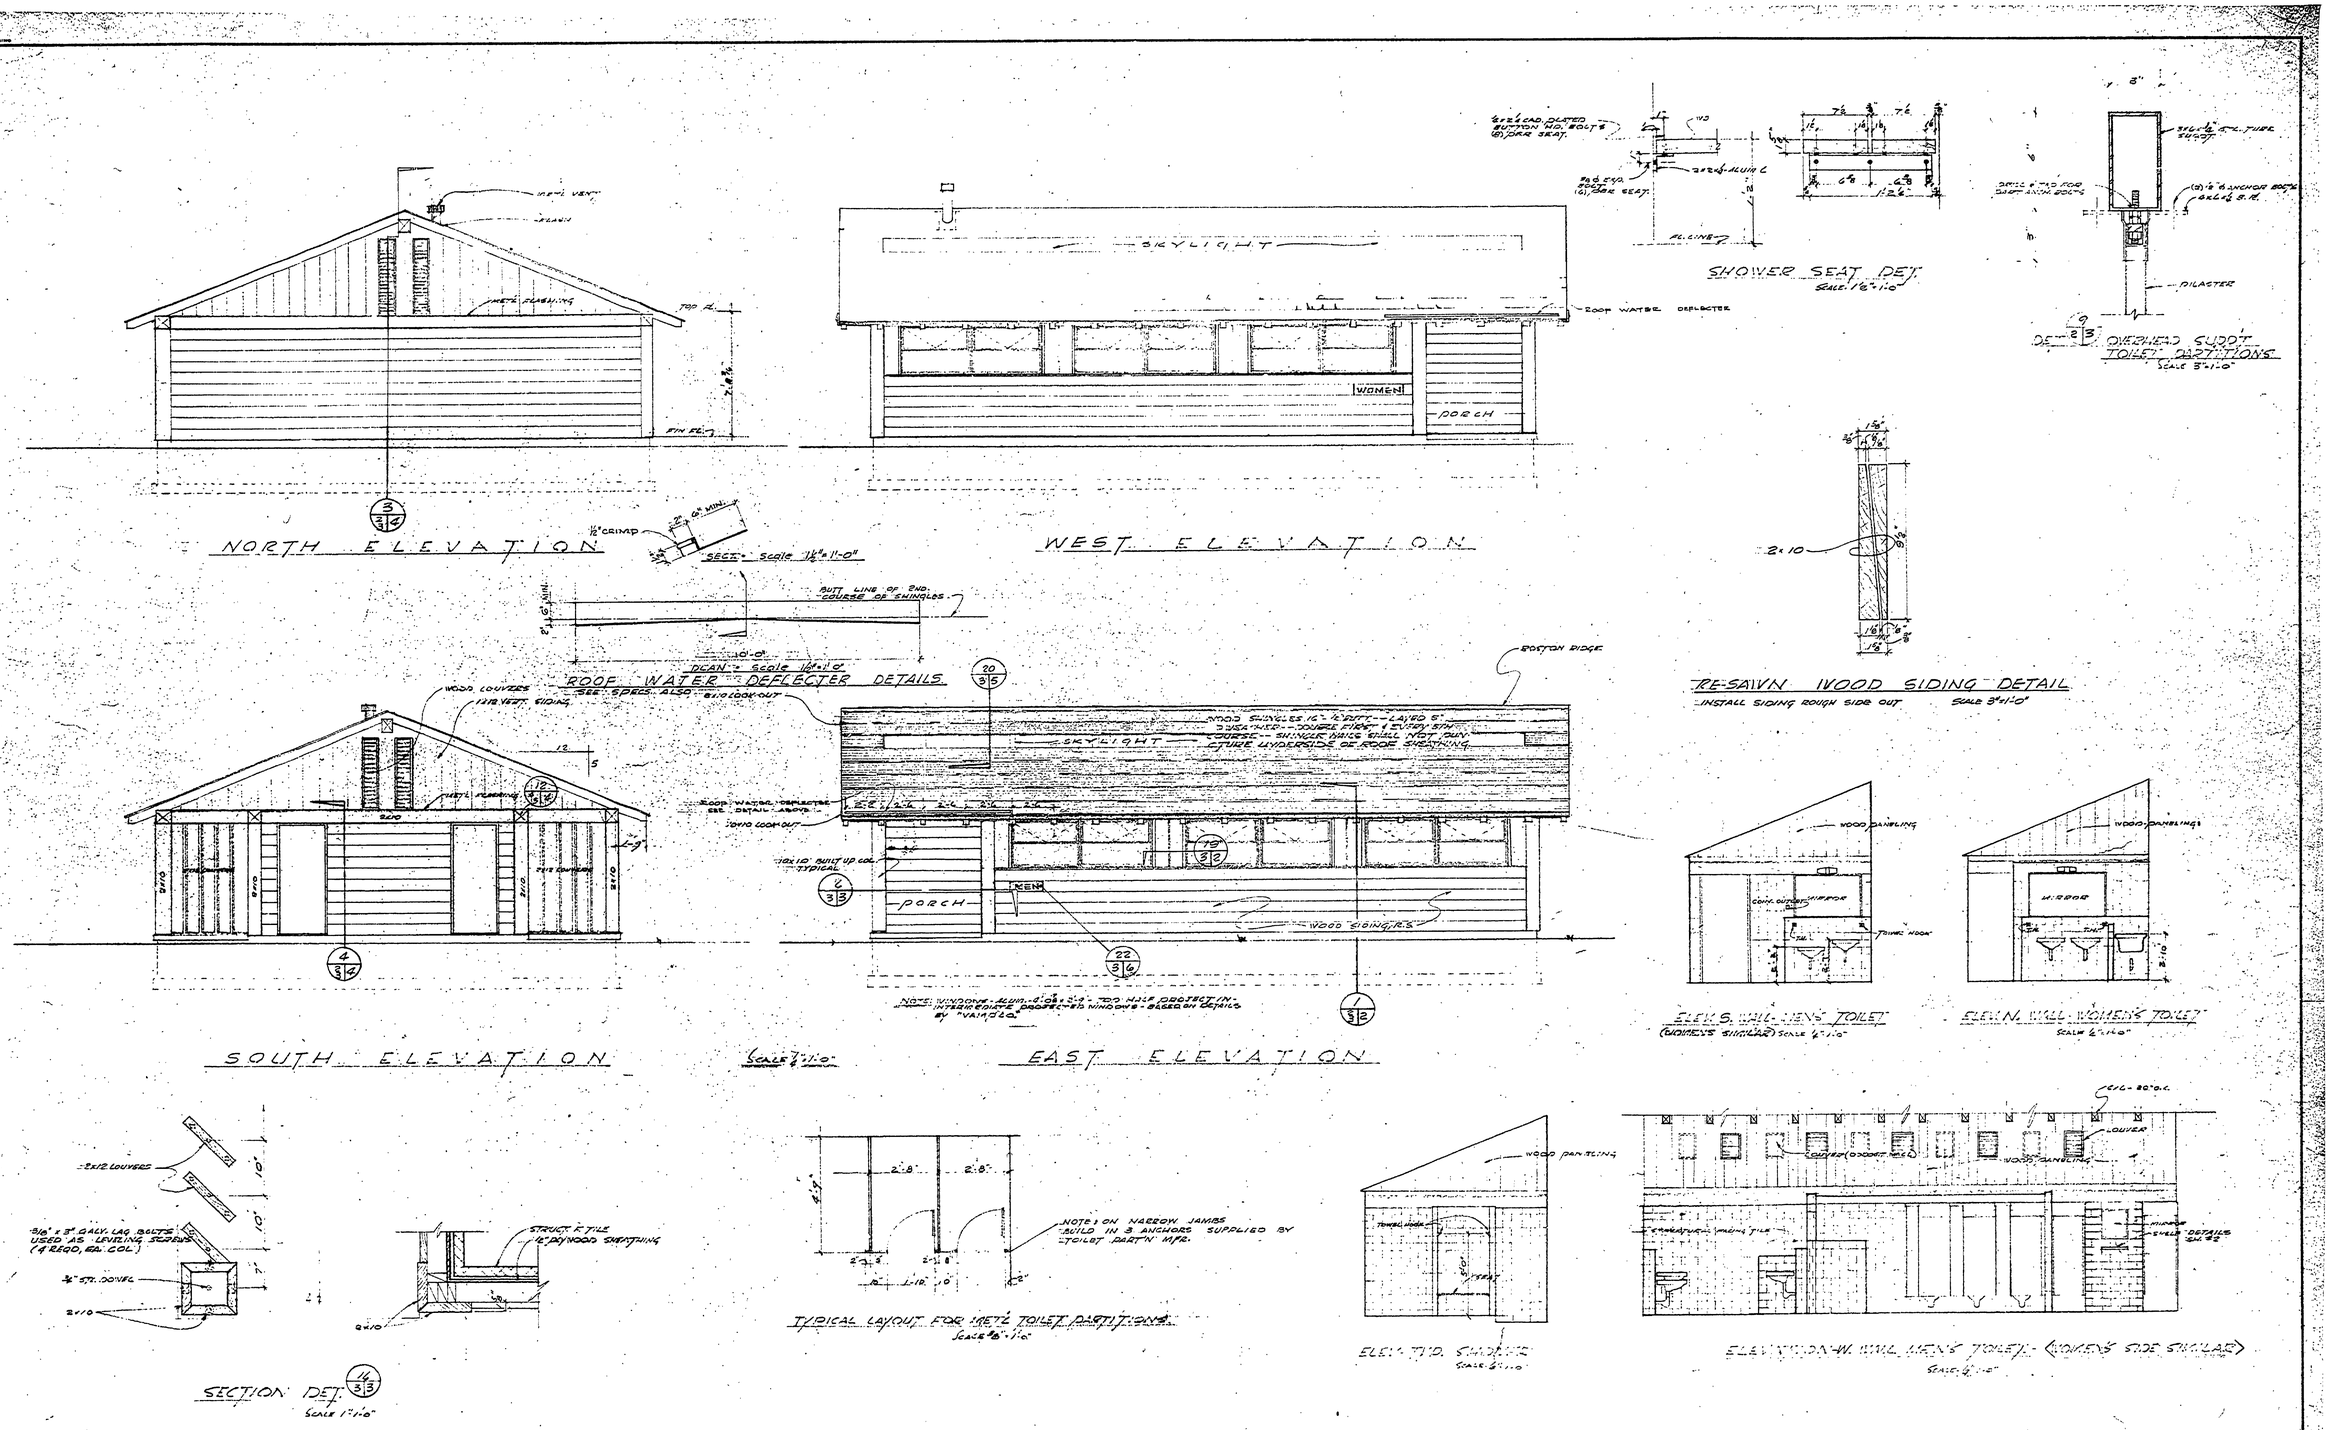

DATE	REVIEWED		DATE	APPROVED	DATE	NO.	DATE	BY	REVISIONS	DATE	BY
	ARCHITECTURAL	W.N.G.	10-1-62			1			4		
	ENGINEERING		10-2-62			2			5		
	LANDSCAPE		10-25-62			3			6		

DESIGNED BY W.N.G.
DRAWN BY
CHECKED BY

MICHIGAN
DEPARTMENT OF CONSERVATION
PARKS AND RECREATION DIVISION

ELEVATIONS - EXTERIOR & INTERIOR

TRAVERSE CITY STATE PARK
TOILET AND SHOWER BUILDING # 5

SHEET NO. 3 OF 6

PLAN NO. A-103