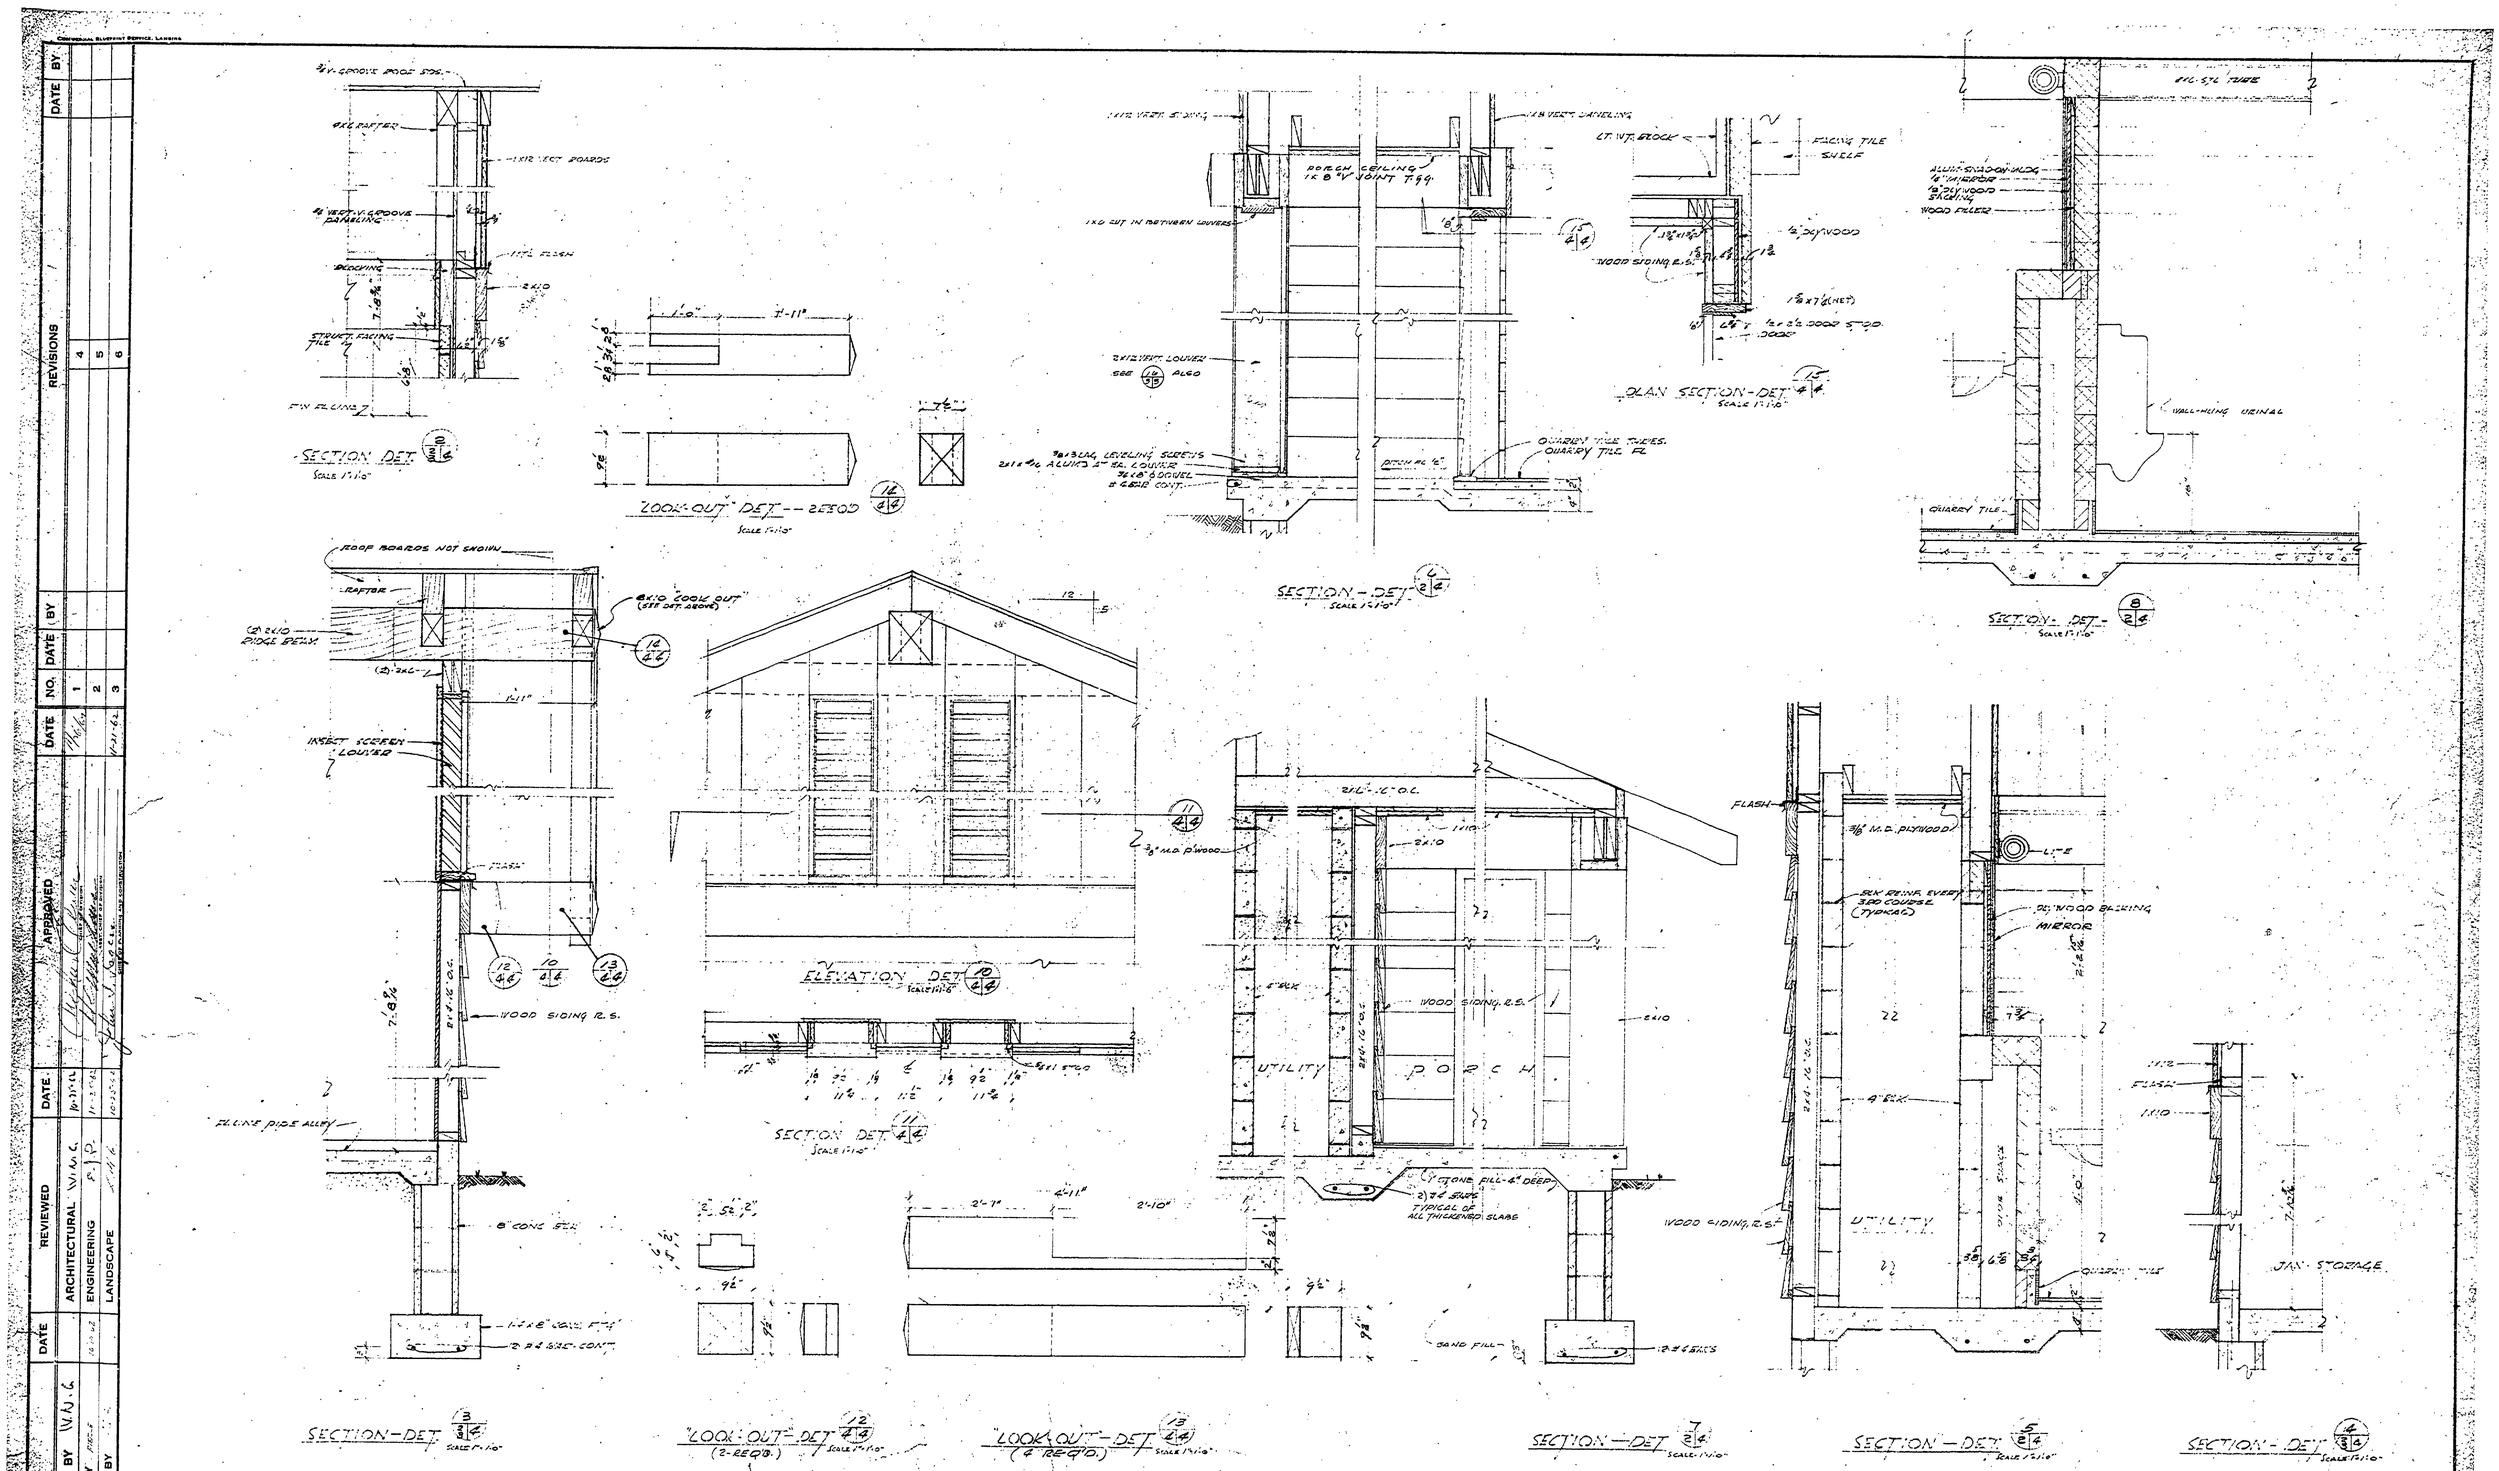

DATE	BY	REVISIONS					
		4	5	6			

DATE	BY	NO.	DATE
		1	
		2	
		3	

	REVIEWED	DATE	APPROVED	DATE
ARCHITECTURAL	W.M.C.	10-19-62		
ENGINEERING	P.J.D.	11-2-62		
LANDSCAPE		10-25-62		

		DATE
DESIGNED BY	W.J.G.	
DRAWN BY		
CHECKED BY		

MICHIGAN
DEPARTMENT OF CONSERVATION
PARKS AND RECREATION DIVISION

BUILDING - SECTIONS - DETAILS.

TRAVERSE CITY STATE PARK
TOILET AND SHOWER BUILDING #5

SHEET NO. 4 OF 6

PLAN NO. A-103