COMMERCIAL BLUEPRINT SERVICE 900 8-69

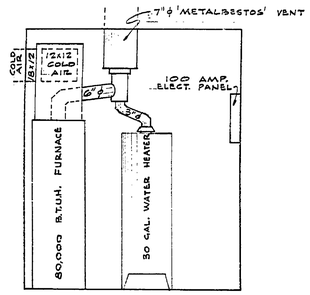

ELEV. - INTERIOR OF MECH. CLOS.

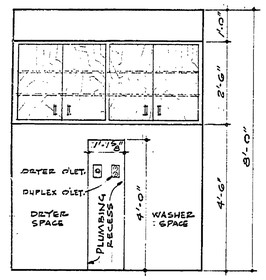

ELEV. - LAUNDRY

U T I L I T Y R O O M

SCALE: ½" = 1'-0"

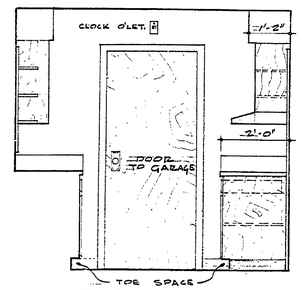

END WALL

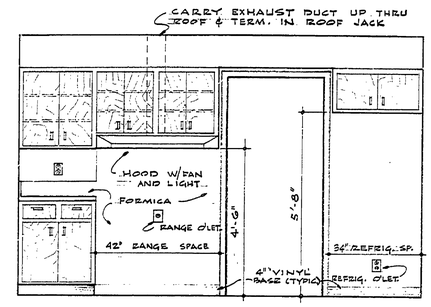

INTERIOR WALL

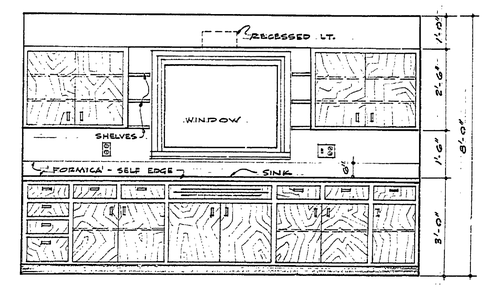

EXTERIOR WALL

K I T C H E N C A S E S

SCALE: ½" = 1'-0"

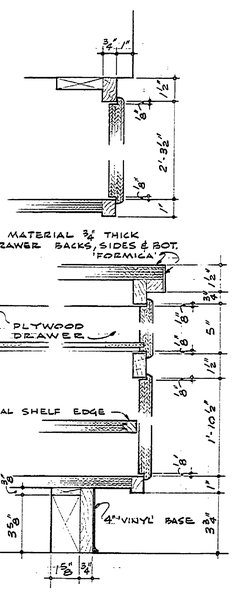

TYPICAL CUPBOARD DETAILS

3" = 1'-0"

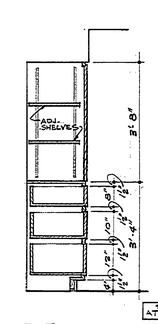

SECT. - LINEN CLOS.

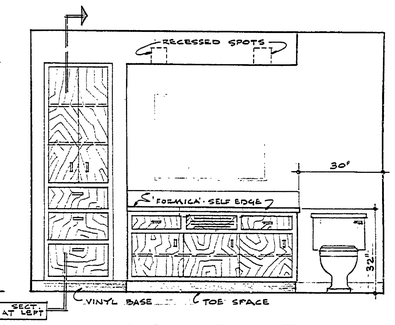

ELEVATION - BATH

B A T H R O O M

SCALE: ½" = 1'-0"

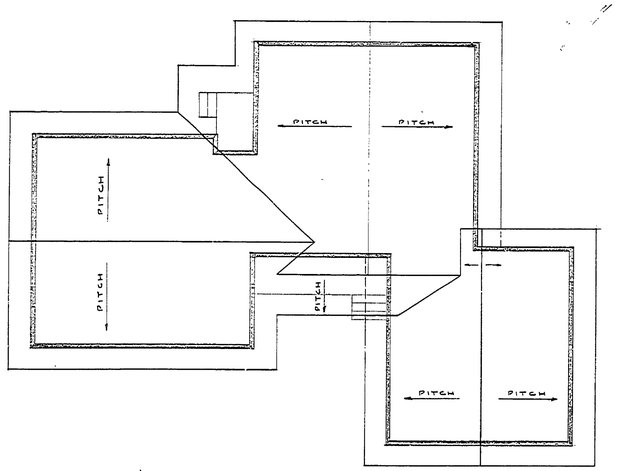

ROOF PLAN

1/8" = 1'-0"

SURVEYED BY		DRAWN BY William C Finch	4/66	NO.	DATE	BY	REVISIONS	NO.	DATE	BY	REVISIONS		
DESIGNED BY		CHECKED BY		1.				3.					
	DATE		DATE	2.				4.					

MICHIGAN
DEPARTMENT OF CONSERVATION

TRAVERSE CITY STATE PARK
- MANAGER'S RESIDENCE -

SHEET NO. 5 OF 6
FOR PROJECT NO. PR90-258-1104-300-956

SHEET 5 OF 6 PLAN NO. A-104