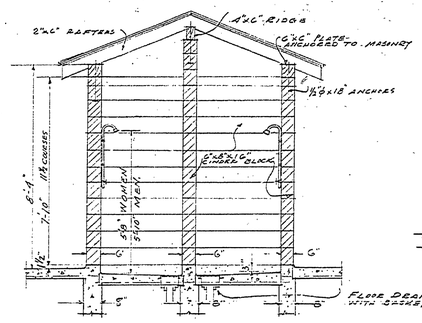

SEC. THRU GANG SHOWER.
SCALE ½" = 1'-0"

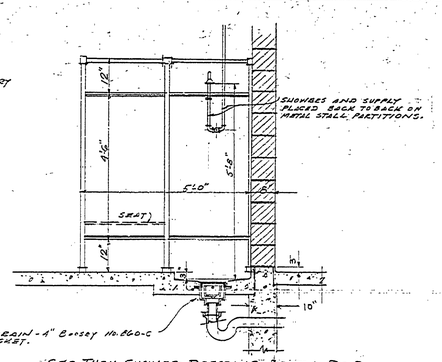

SEC. THRU SHOWER-DRESSING BOOTH D-D
SCALE ½" = 1'-0"

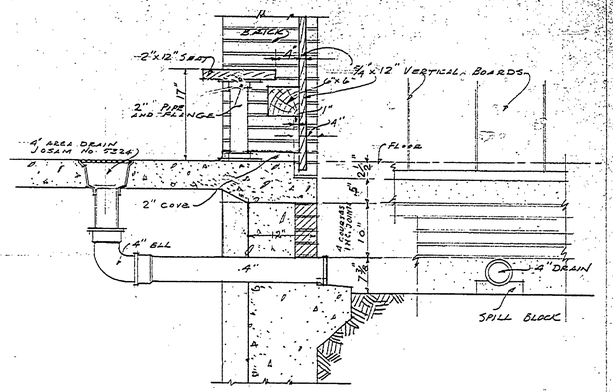

SECTION ELEVATION
DETAIL THRU FLOOR DRAIN AT DRESSING YARD
SCALE 1" = 1'-0"

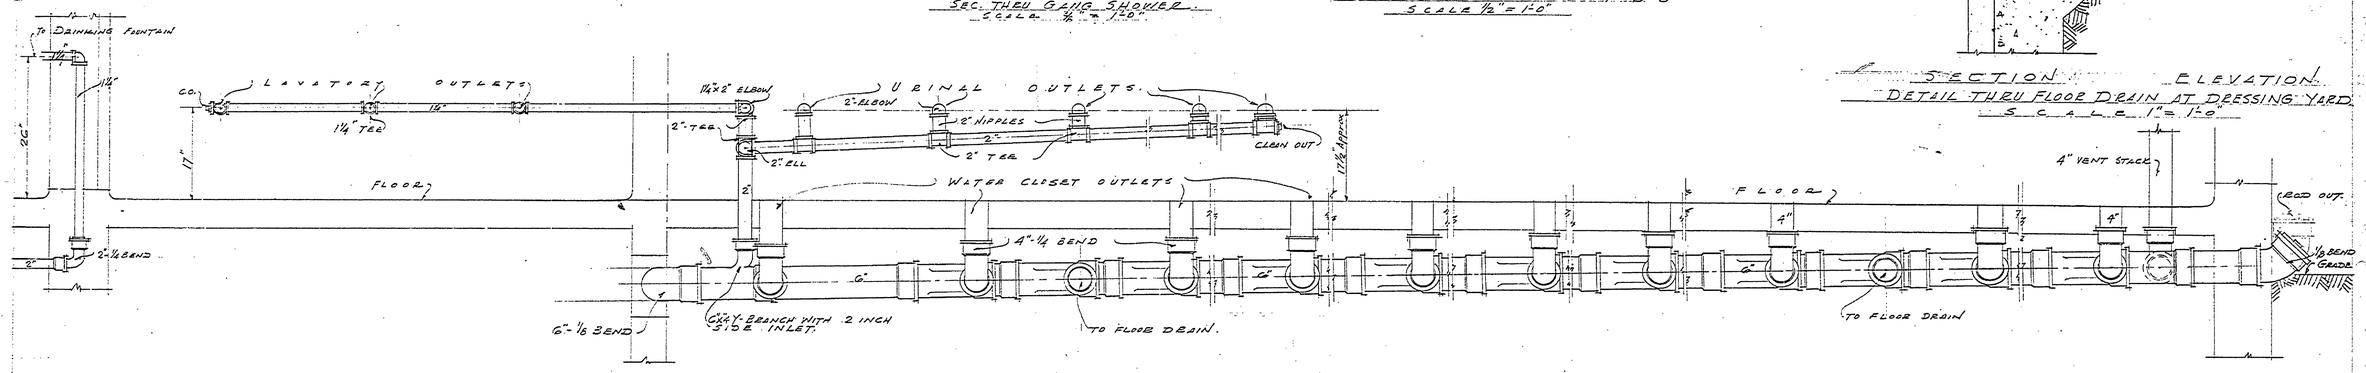

ELEVATION OF PLUMBING-MAIN PIPE CHAMBER
SCALE 1" = 1'-0"

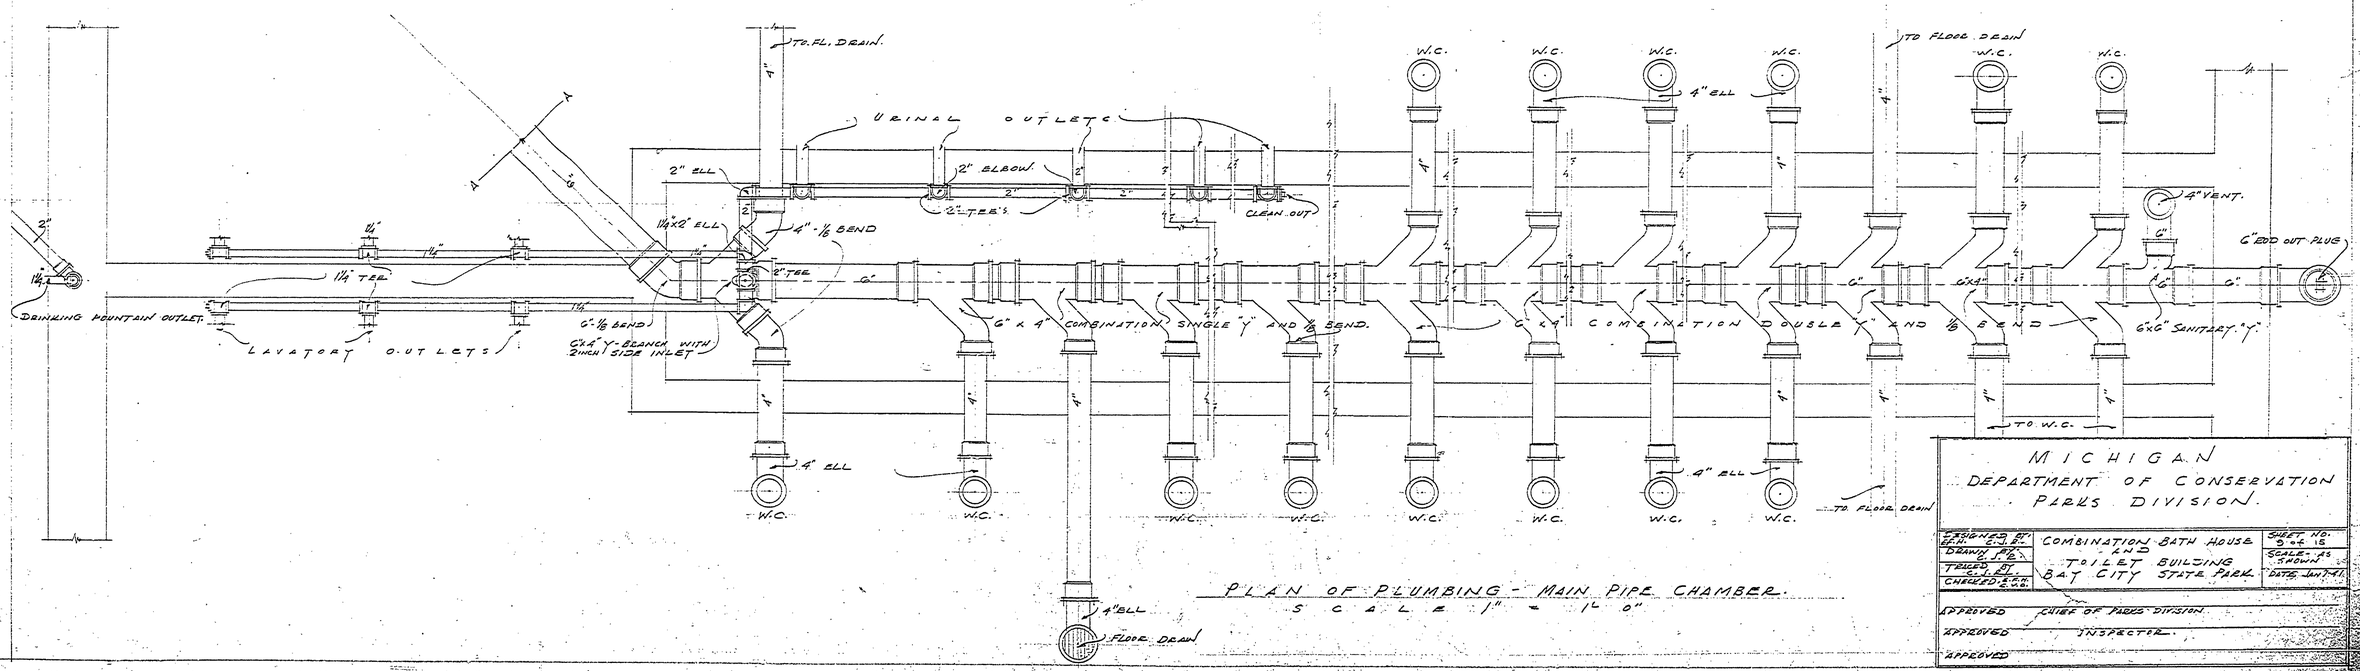

PLAN OF PLUMBING - MAIN PIPE CHAMBER.
SCALE 1" = 1'-0"

MICHIGAN
DEPARTMENT OF CONSERVATION
PARKS DIVISION.

DESIGNED BY Eng. E.H.B.	COMBINATION BATH HOUSE AND TOILET BUILDING BAY CITY STATE PARK	SHEET No. 5 of 15
DRAWN BY		SCALE: AS SHOWN
TRACED BY		DATE: Jan 1-41
CHECKED E.H.B.		

APPROVED CHIEF OF PARKS DIVISION.
APPROVED INSPECTOR.
APPROVED

7-10