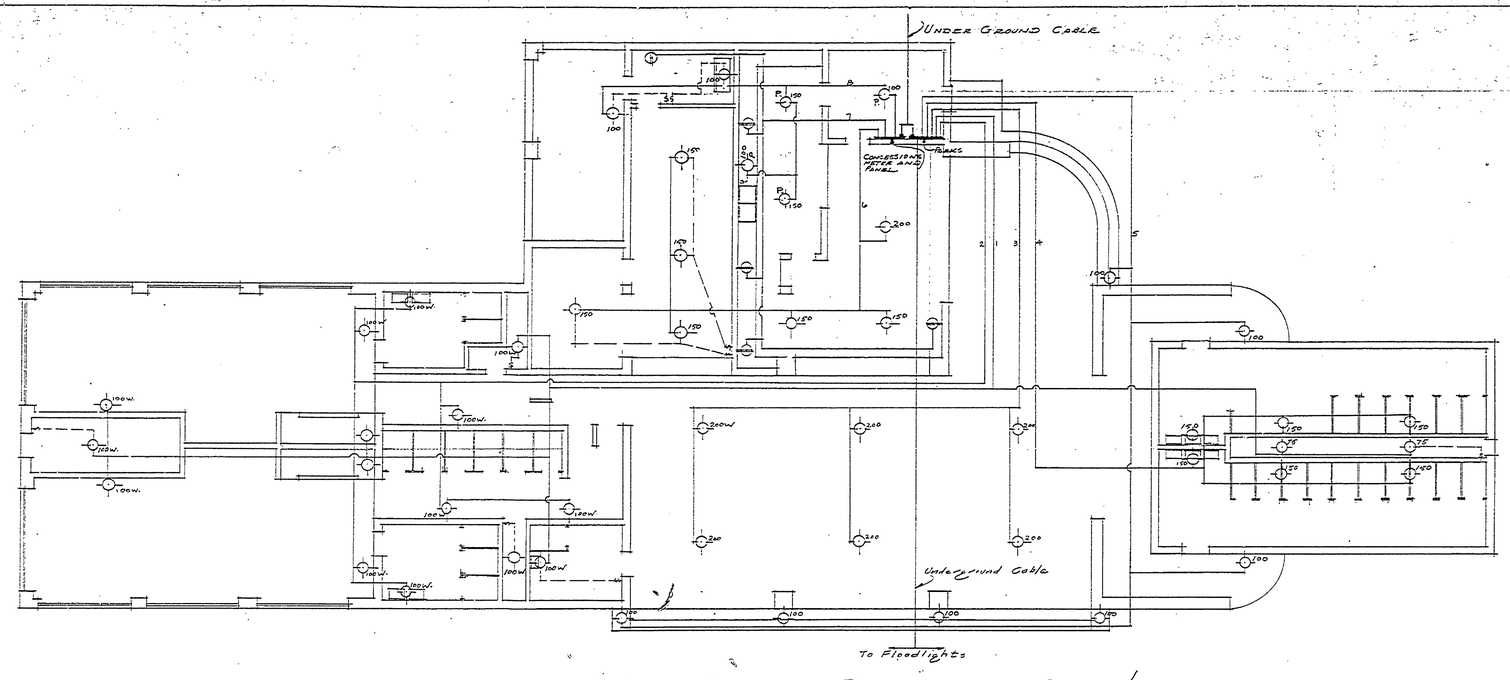

ELECTRICAL DIAGRAM PLAN

ELECTRICAL FIXTURE SCHEDULE

ROOM OR AREA	WEATHER TIGHT WALL TYPE	WEATHER TIGHT CEILING TYPE	WEATHER TIGHT WITH BALLASTS	DEEP CORD & SHADE	DEEP CORD NO SHADE	LANTERN WALL TYPE per detail	LANTERN CEILING per detail
MAIN TOILET MENS	✓ 3						
MAIN TOILET WOMENS	✓ 3						
SMALL TOILET MENS	✓ 1						
SMALL TOILET WOMEN	✓ 1						
DRESSING AND MEN-WAITERS	✓ 6						
PASSAGE WAY TO DRESSING ROOM	✓ 3						
CONFERENCE ROOM				✓ 4			
PIT BUNKER					✓ 4		
LAUNDRY	✓ 1						
STORAGE				✓ 2			
KITCHEN	KEEPING WITH EXISTING			✓ 2			
DINING YARD	✓ 1						
SERVING		✓ 3	✓				
SHELTER							✓ 6
FIRST AID	✓ 1						
EXTERIOR LANTERNS						✓ 7	
	21	3		8	4	7	6
	15-100W 6-150W	1-200W 2-150W		1-100W 6-150W	2-75W 2-100W	7-100W	6-200W

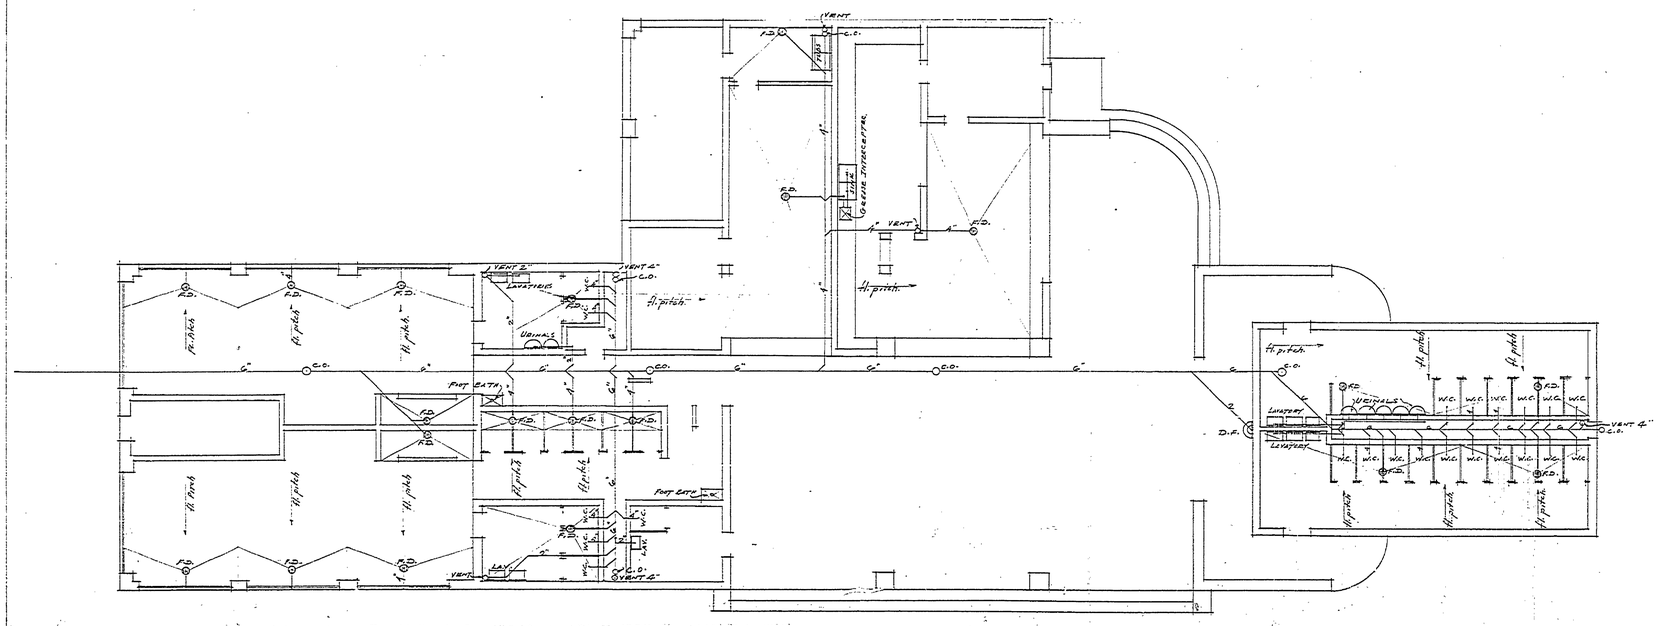

PLUMBING DIAGRAM PLAN

SCALE 1/8" = 1'-0"

MICHIGAN
DEPARTMENT OF CONSERVATION
STATE PARKS DIVISION

DESIGNED BY	COMBINATION BATH HOUSE AND TOILET BUILDING BAY CITY STATE PARK	SHEET NO. 11 of 13
DRAWN BY C.J.C.		SCALE
TRACED BY		DATE Jan 15-61
CHECKED		
APPROVED	CHIEF OF PARKS DIVISION	DATE
APPROVED	INSPECTOR	DATE
APPROVED		DATE

H-101