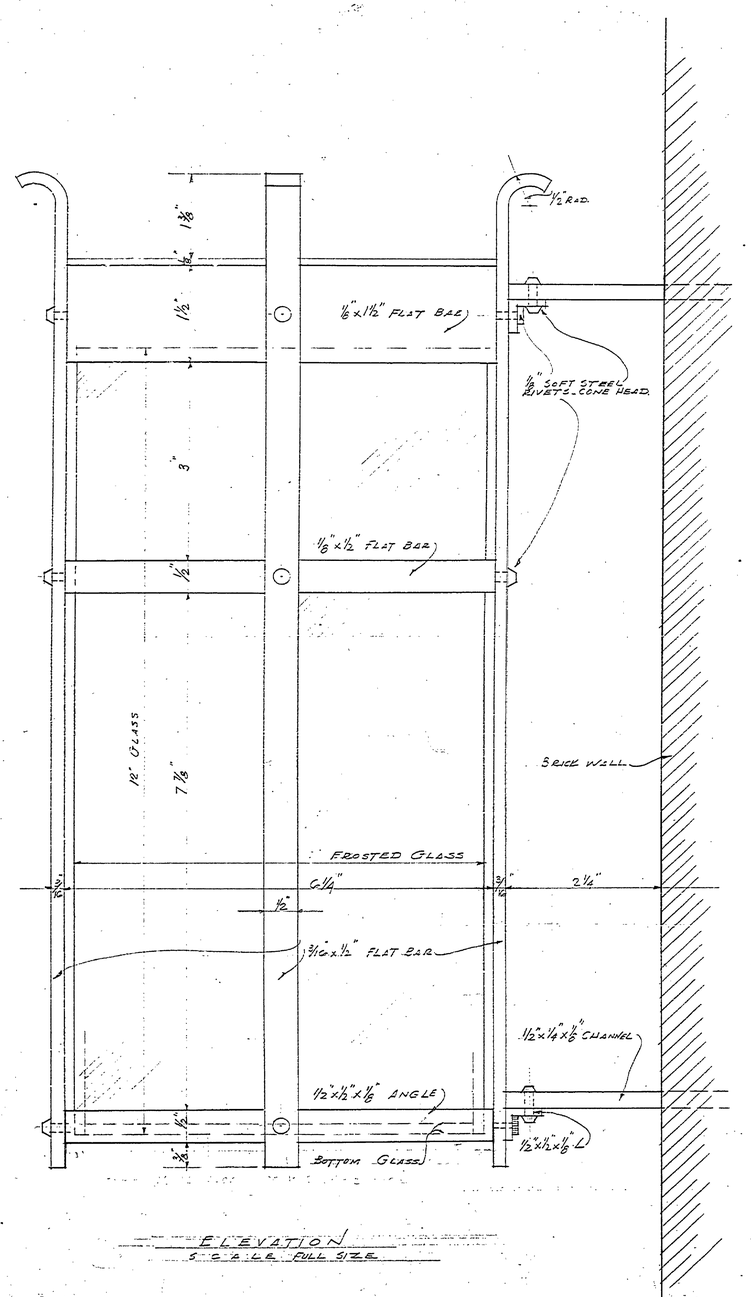

ELEVATION
SCALE FULL SIZE

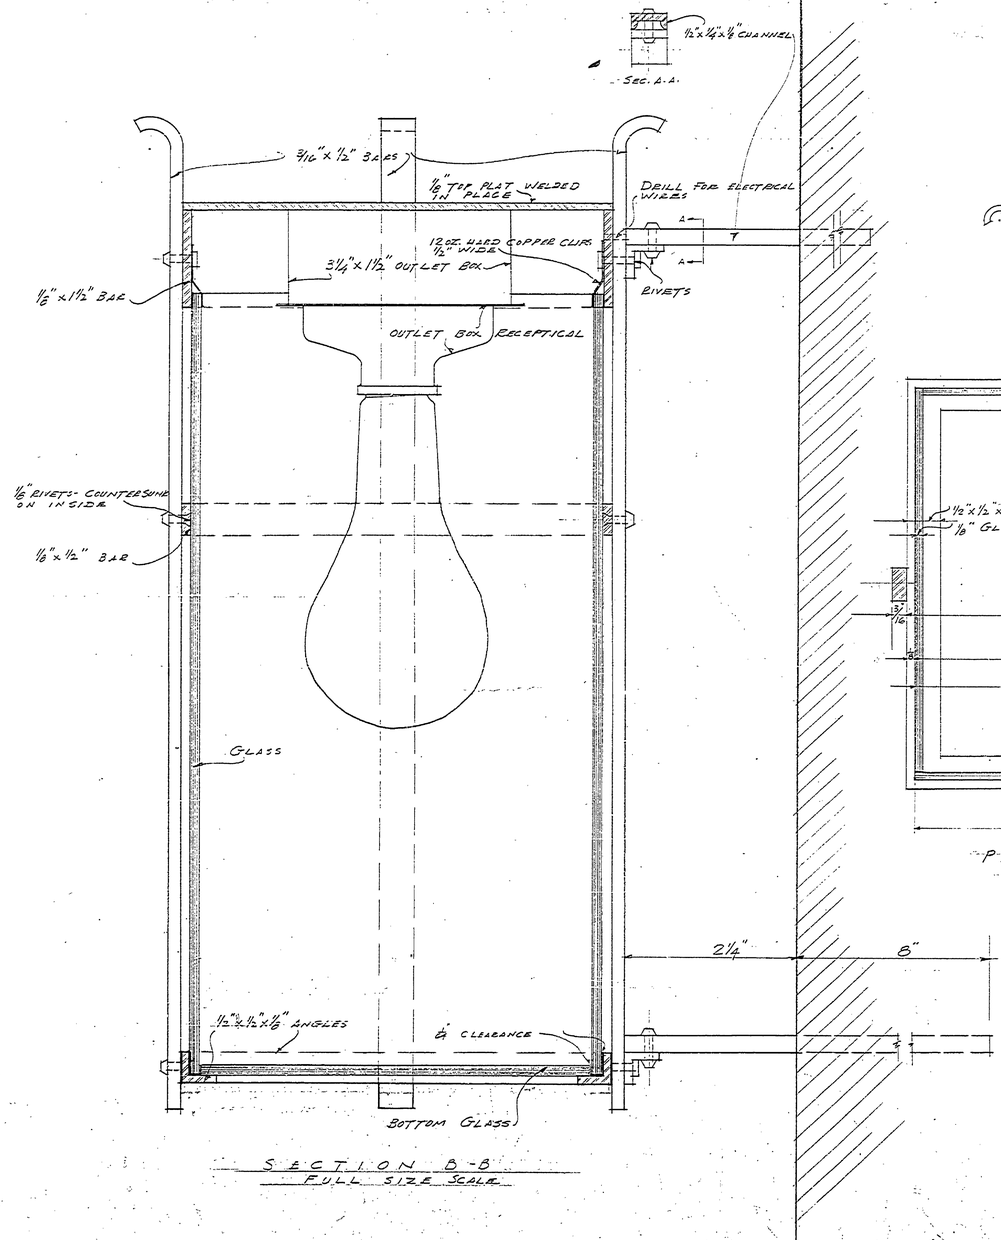

SECTION B-B
FULL SIZE SCALE

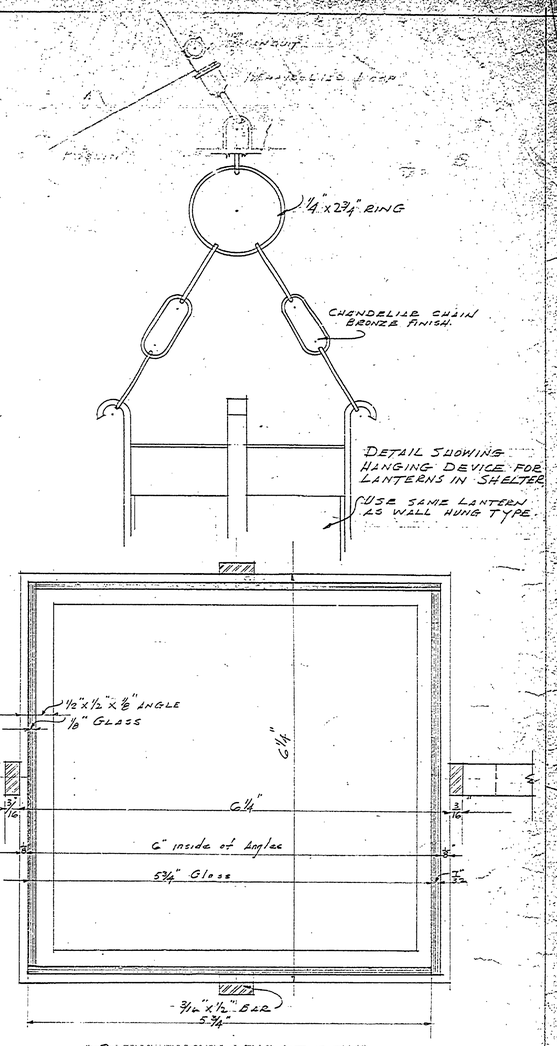

PLAN OF LANTERN
FULL SIZE

WALL HUNG EXTERIOR LANTERN

REVISED JAN. 23-42

MICHIGAN
DEPARTMENT OF CONSERVATION
STATE PARKS DIVISION

DESIGNED BY C.J.R.	COMBINATION BATH HOUSE AND TOILET BUILDING BAY CITY STATE PARK	SHEET NO.
DRAWN BY C.J.R.		SCALE AS SHOWN
TRACED BY C.J.R.		PLANS NO.
CHECKED BY R.F.H. C.J.R.		DATE

Approved Chief - Parks Division Date
Approved Inspector Date
Approved Date

A-10