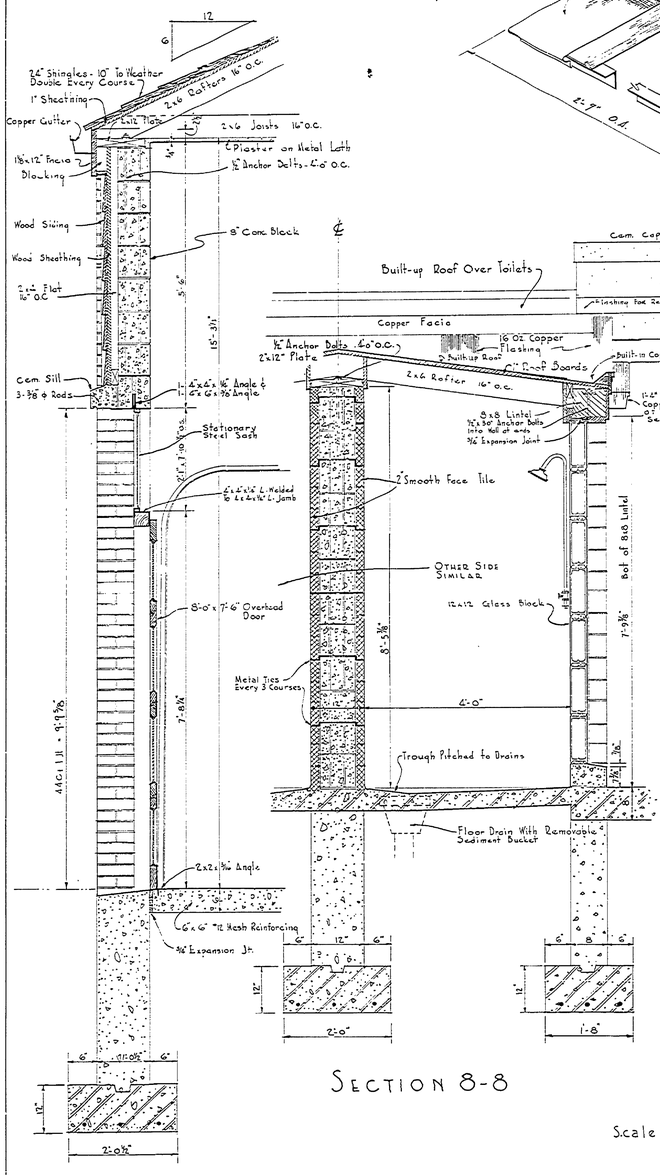

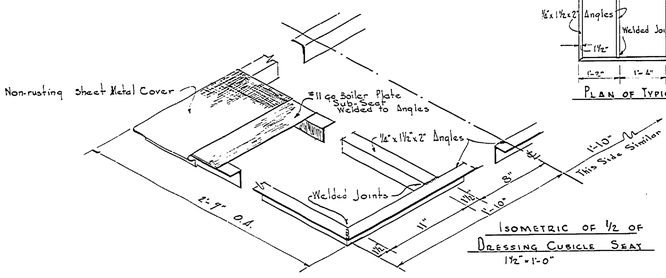

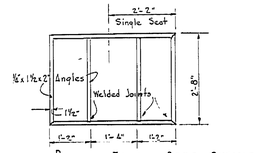

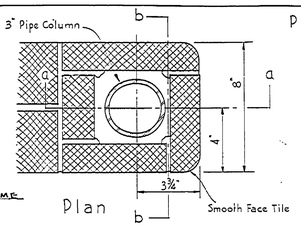

PIPE COLUMN DETAILS

Scale 3" = 1'-0"

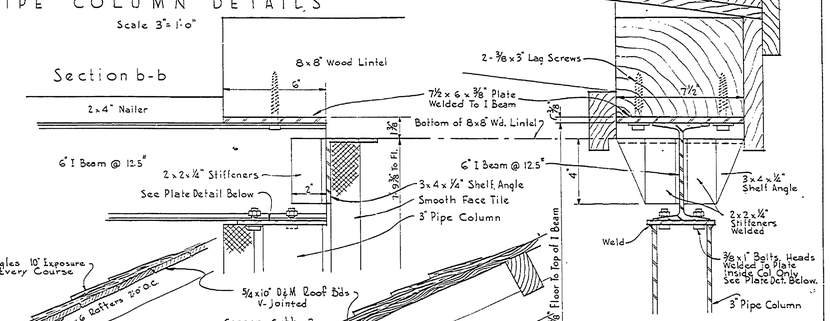

Scale ¾" = 1'-0"

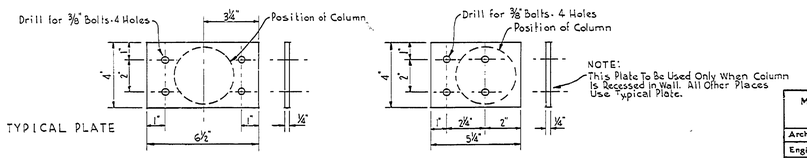

PLATE DETAILS

Scale 3" = 1'-0"

MICHIGAN CONSERVATION DEPARTMENT
PARKS DIVISION
REVIEW

	Date
Architectural Section	
Engineering Section	
Landscape Arch. Sec.	
Approved —	
Asst. Chief in Charge of Design	
Division Chief	

WALL SECTIONS

BATH HOUSE, BAY CITY STATE PARK

Lee Black & Kenneth C. Black, Architects, Lansing, Mich.

Drawn KKL Checked K.C.B.	Scale 3/4" = 1'-0"
Revisions	Job No 4438
Date 10-26-45	Sheet No. 9
	Section No.