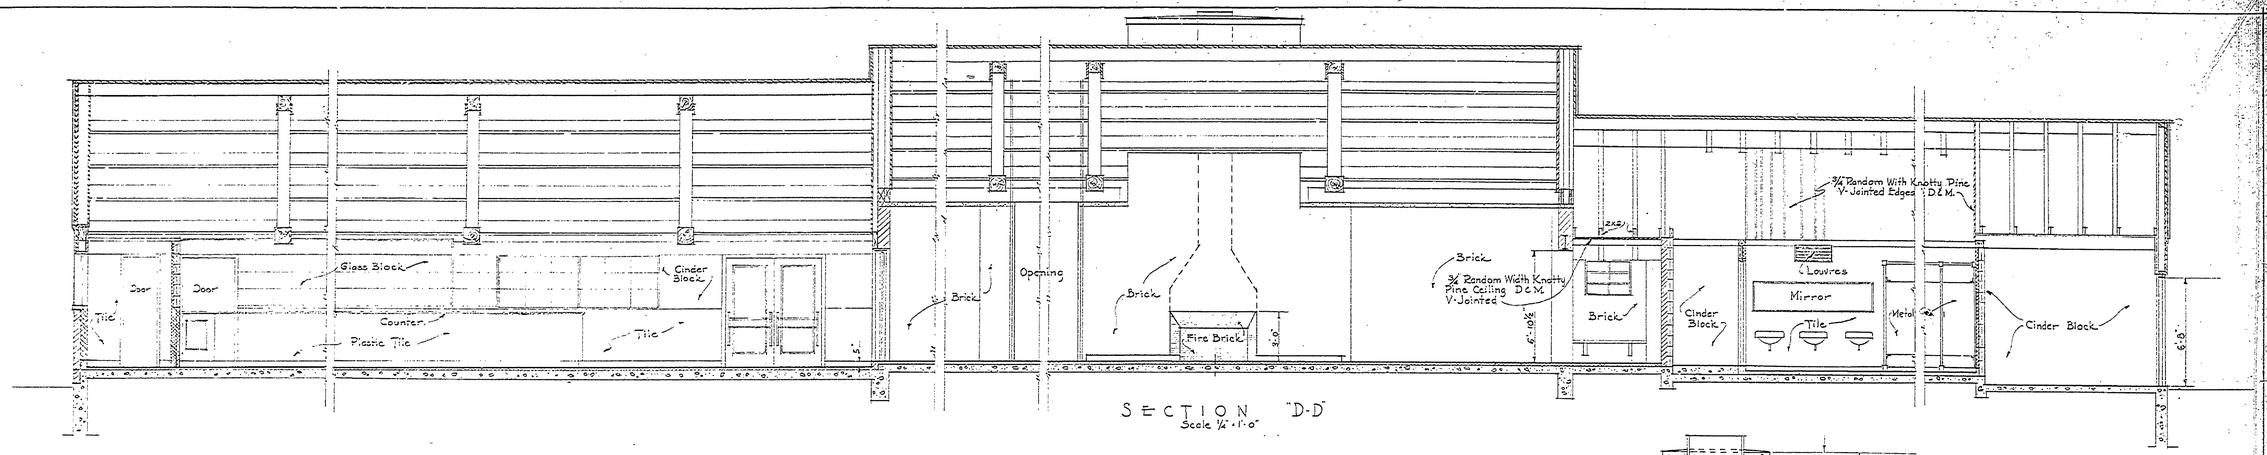

SECTION "D-D"
Scale 1/4" = 1'-0"

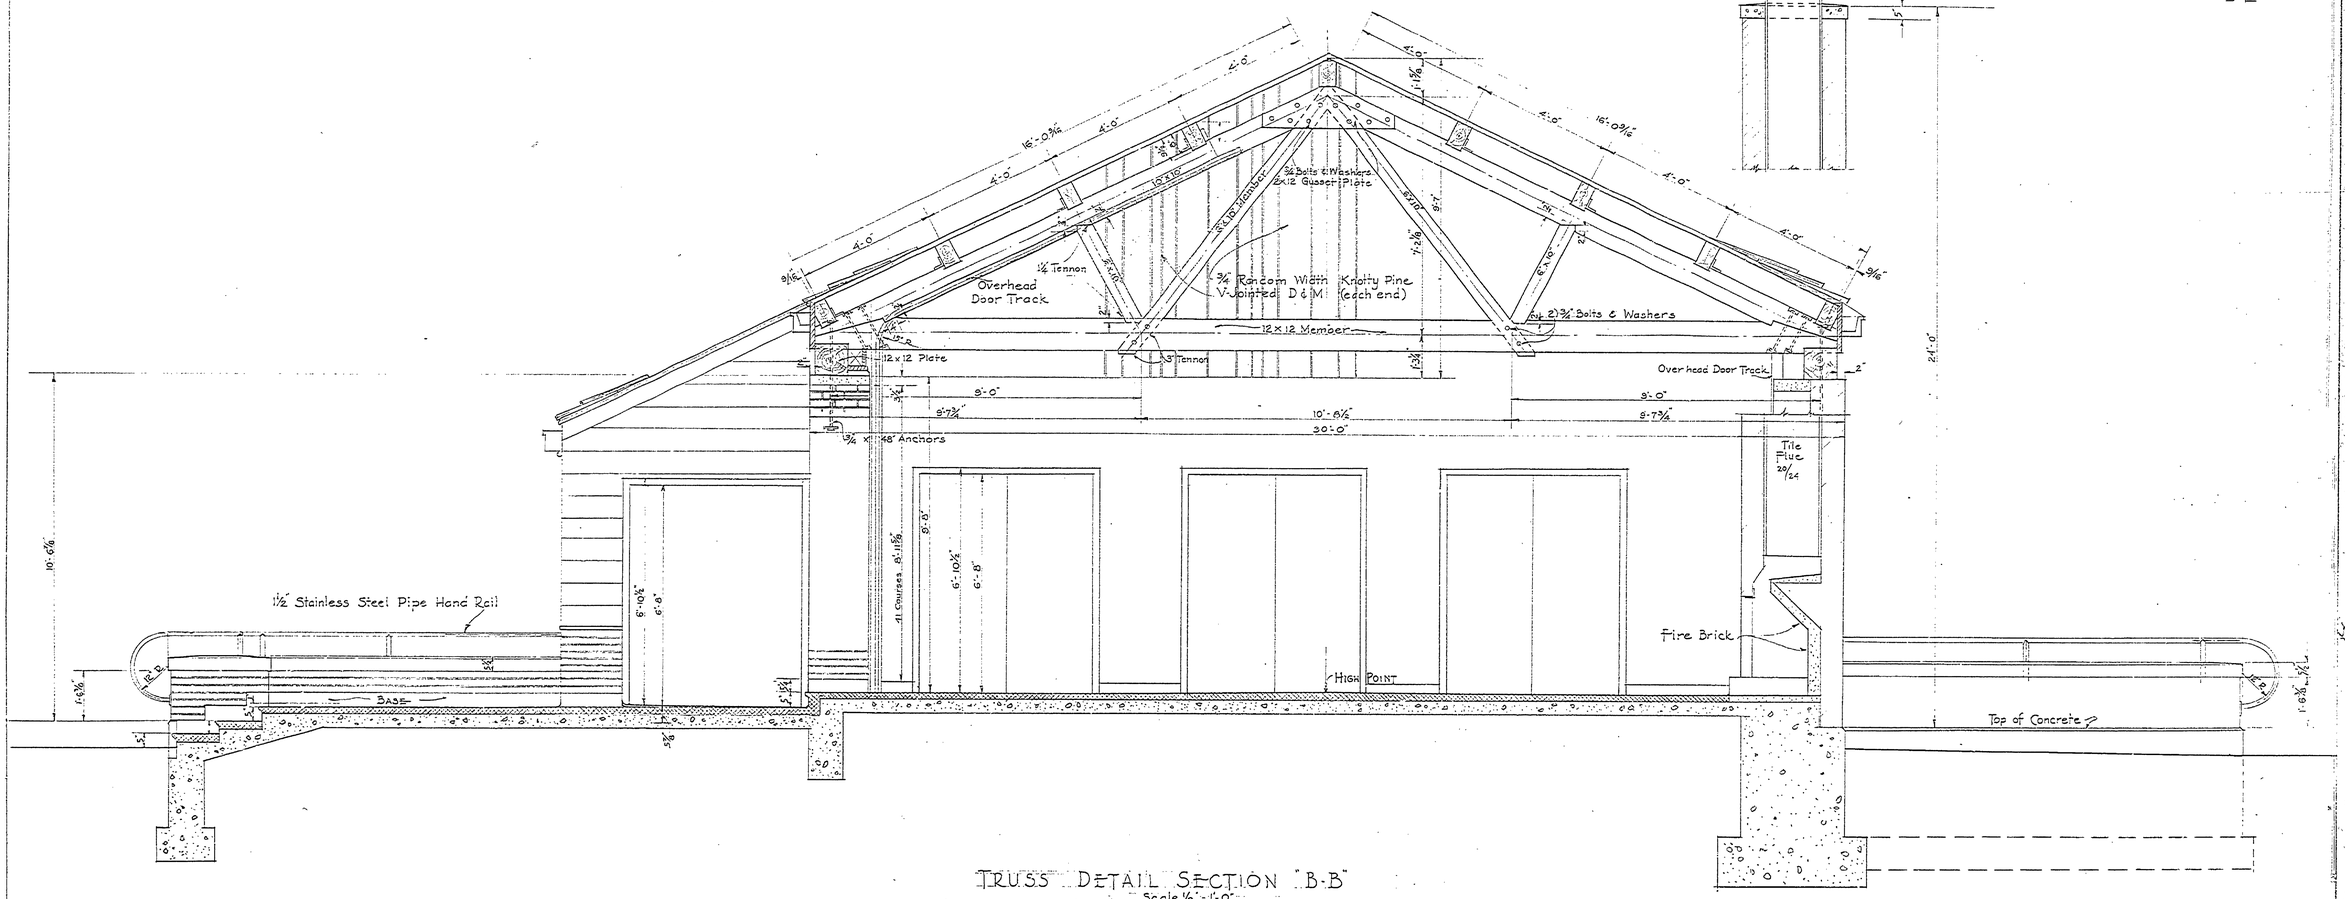

TRUSS DETAIL SECTION "B-B"
Scale 1/2" = 1'-0"

MICHIGAN CONSERVATION DEPARTMENT PARK DIVISION REVIEW	DATE
ARCHITECTURAL SECTION	
ENGINEERING SECTION	
LAND ARCHITECTURAL SEC.	
APPROVED –	
ASST. CHIEF IN CHARGE OF DESIGN	
DIVISION CHIEF	

CONCESSION AND SHELTER - BLDG. NO. 2 & 14
BAY CITY STATE PARK
PARK ARCHITECT

DRAWN BY I.W.F. CHECKED BY — SCALE AS SHOWN

REVISIONS
DATE
DATE

SHEET NO. 4 of 4
SECTION NO.

PLAN NO. A-102-A