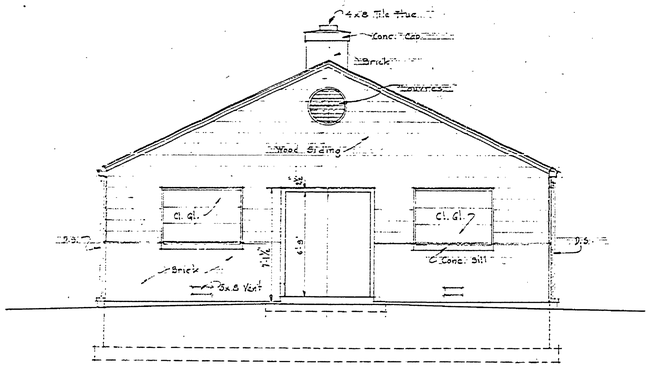

END ELEVATION
Scale 1/4"=1'-0"

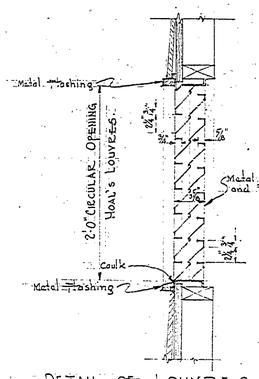

DETAIL OF LOUVRES
Scale 1½"=1'-0"

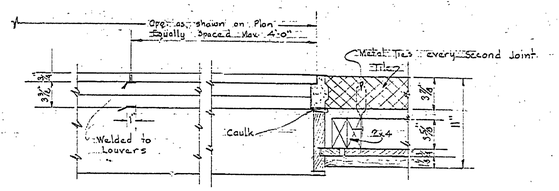

SECTION X X
Scale 1½"=1'-0"

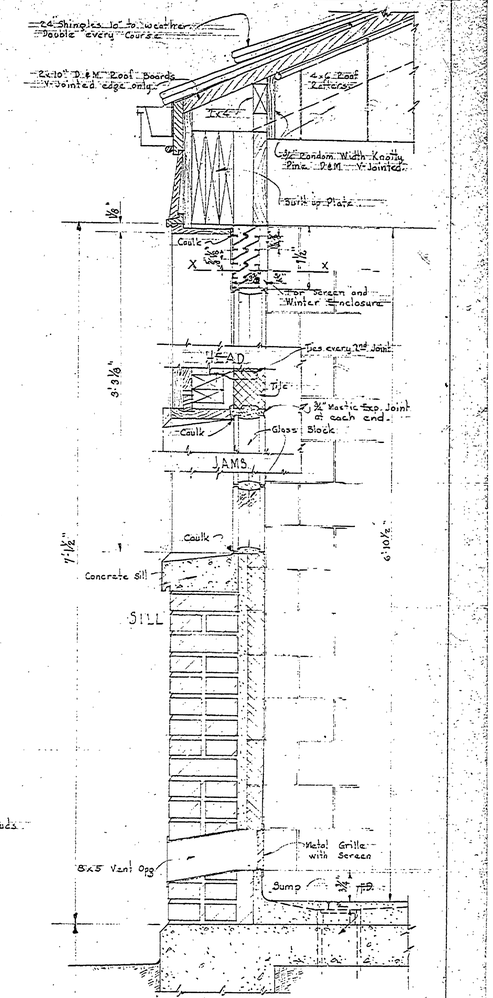

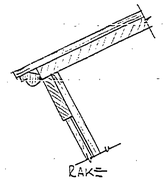

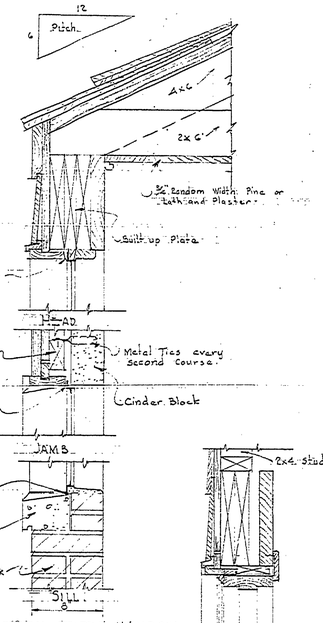

SECTION THRU WINDOW
Scale 1½"=1'-0"

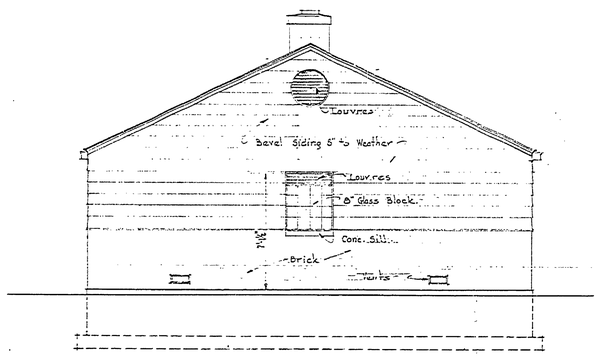

END ELEVATION
Scale 1/4"=1'-0"

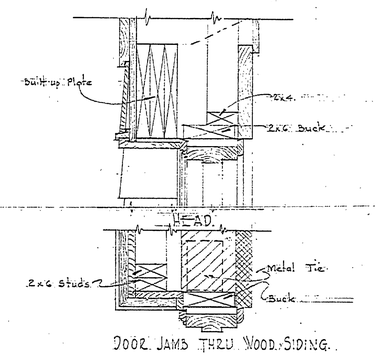

DOOR JAMB THRU WOOD SIDING

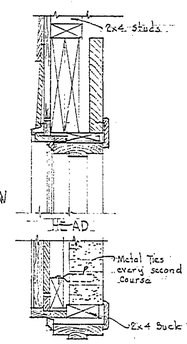

DOOR JAMB THRU WOOD SIDING

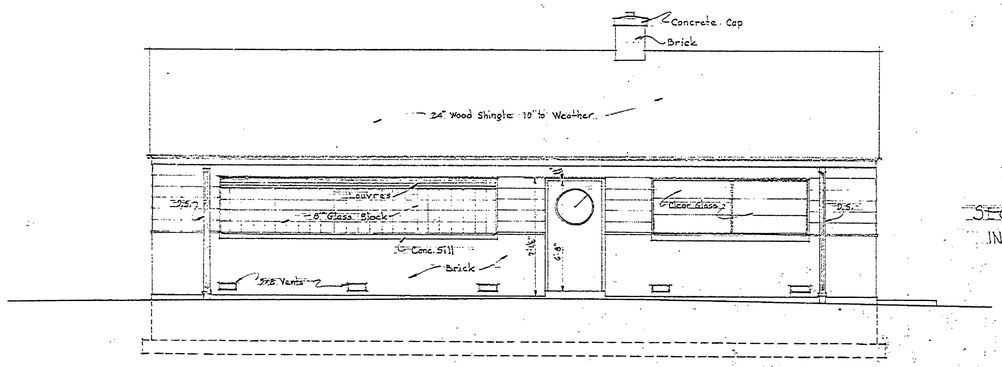

SIDE ELEVATION
OPPOSITE ELEVATION SIMILAR
Scale 1/4"=1'-0"

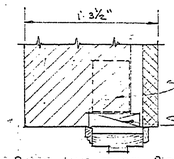

DOOR JAMB THRU BRICK.

SECTION THRU DOOR INTO TOILET ROOMS
Scale 1½"=1'-0"

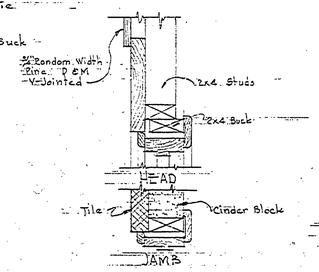

SECTION THRU PIPE SPACE DOOR
Scale 1½"=1'-0"

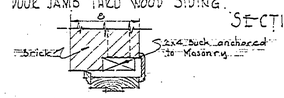

DOOR JAMB THRU BRICK
SECTION THRU DOOR INTO LAUNDRY
Scale 1½"=1'-0"

TOILET & LAUNDRY — BUILDING No. 12 & 13
BAY CITY STATE PARK
PARK ARCHITECT
DRAWN BY J.W.T. CHECKED BY SCALE AS SHOWN
DATE 2-4-45
DATE
?

PLAN No. A-106