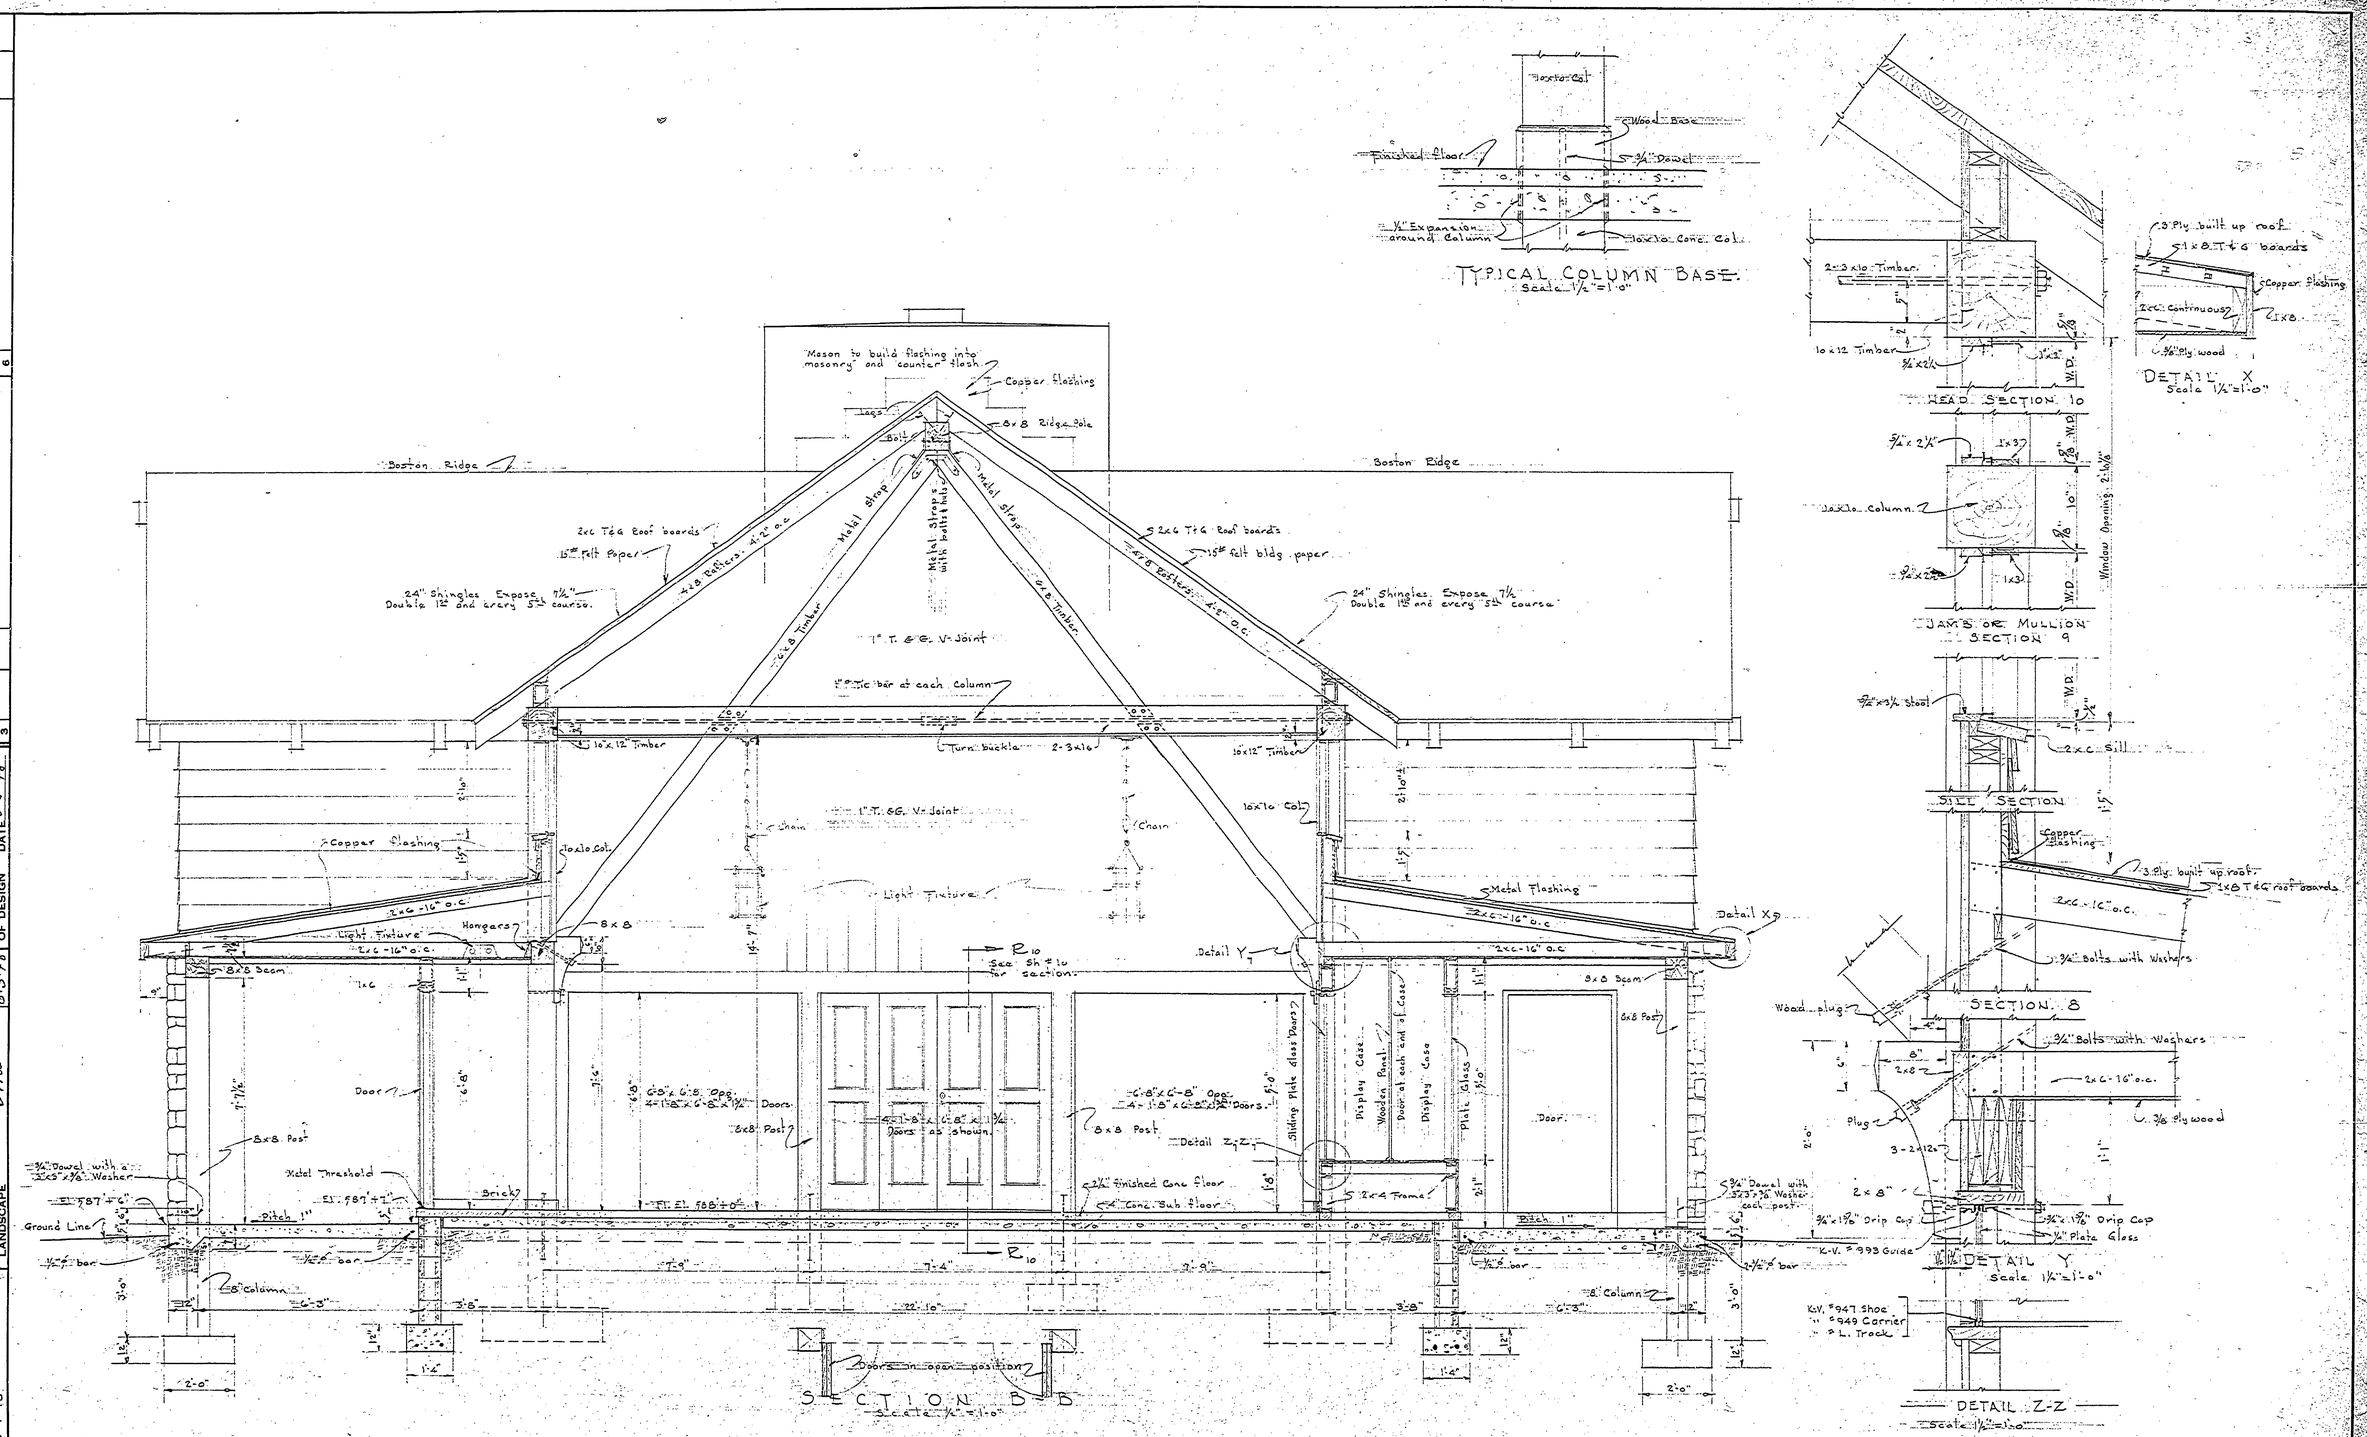

REVISIONS			
1	3/18/49	J.G.	Revised Changes Spacing at Lean-to Rafters bl'dg
2	7/31/49	J.F.	
3			
4			
5			
6			

REVIEWED BY SECTIONS		DATE
ARCHITECTURAL		6-1-48
ENGINEERING		6-2-48
LANDSCAPE	DAW	6-3-48

APPROVED BY: Kenneth V. Rogers
ASSISTANT CHIEF IN CHARGE OF DESIGN — DATE 6-5-48

DRAWN BY: J.W.F.
TRACED BY: J.W.F.
CHECKED BY:
DATE: 6-7-48

REVISED PRINT 3/18/49

MICHIGAN
DEPARTMENT OF CONSERVATION
PARKS AND RECREATION DIVISION

DAY CITY STATE PARK
RAIL SIDE MUSEUM

SHEET NO. 7 OF 12

PLAN NO. A 108