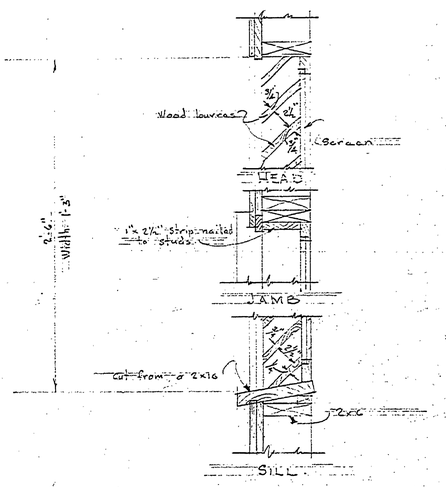

LOUVRE DETAIL
Scale 1½" = 1'-0"

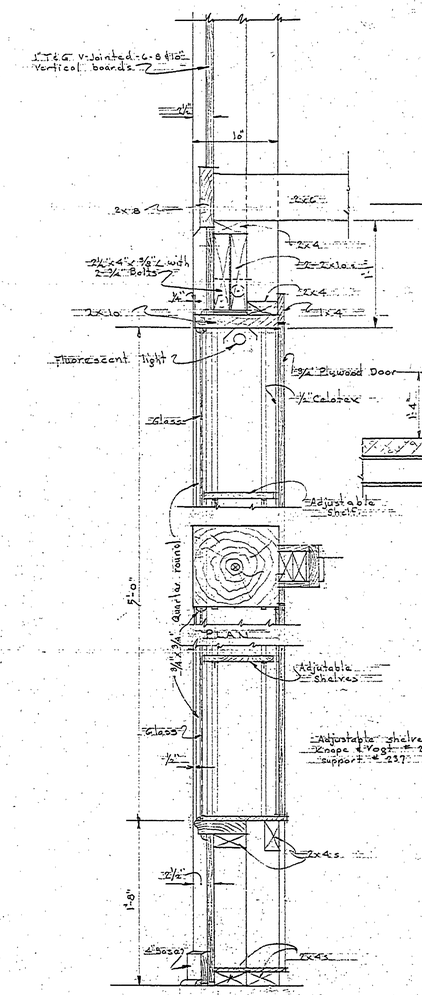

SECTION THRU DISPLAY CASE "A"
Scale 1½" = 1'-0"

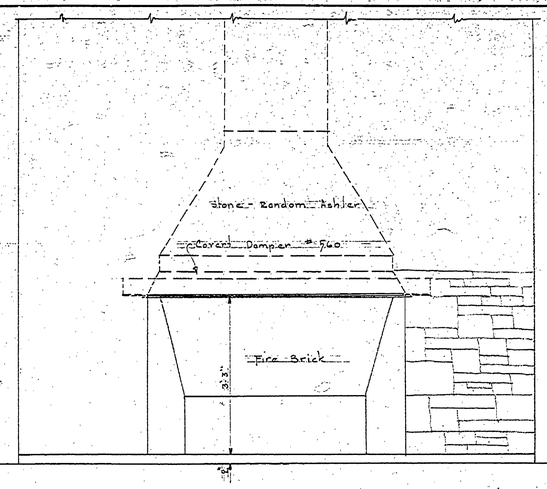

ELEVATION
Scale 1½" = 1'-0"

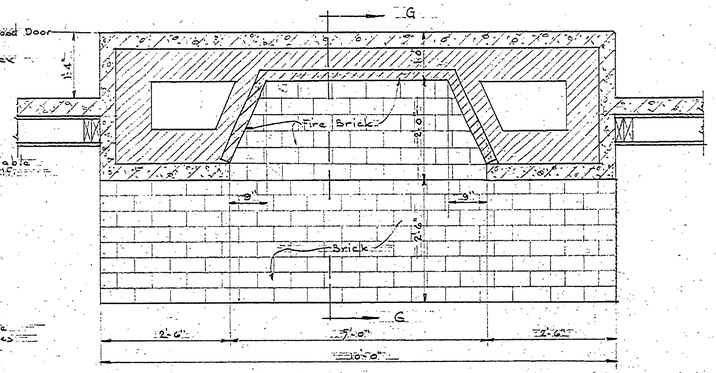

PLAN
DETAIL OF FIREPLACE
Scale 3/4" = 1'-0"

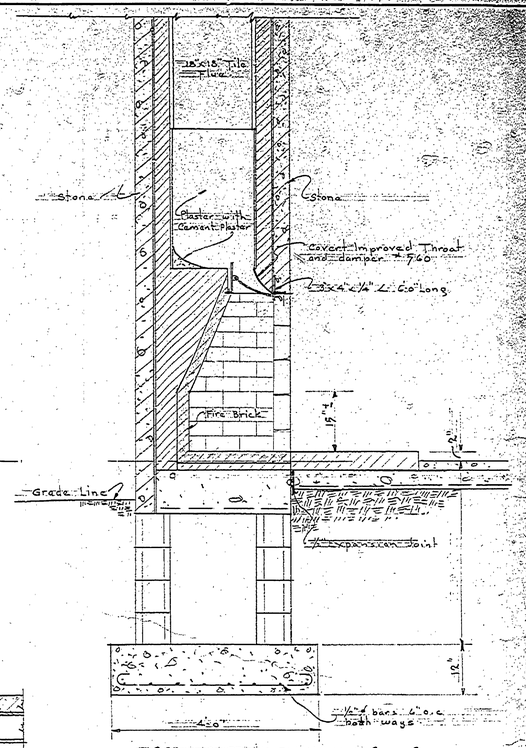

SECTION G-G
Scale 3/4" = 1'-0"

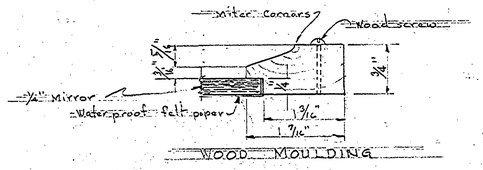

MIRROR FRAME DETAIL
Full size

NO.	DATE	BY	REVISIONS	NO.	DATE	BY
1	3/10/49		Revised	4		
2				5		
3				6		

DRAWN BY		REVIEWED BY SECTIONS	
TRACED BY		ARCHITECTURAL	DATE 4-7-48
CHECKED BY		ENGINEERING	DATE 6-3-49
DATE 6-7-48		LANDSCAPE	
APPROVED BY		ASSISTANT CHIEF IN CHARGE OF DESIGN	DATE 6-5-48

REVISED PRINT 3/10/49

MICHIGAN
DEPARTMENT OF CONSERVATION
PARKS AND RECREATION DIVISION

BAY CITY STATE PARK
TRAIL SIDE MUSEUM

SHEET NO. 9 OF 12

PLAN NO. A-100