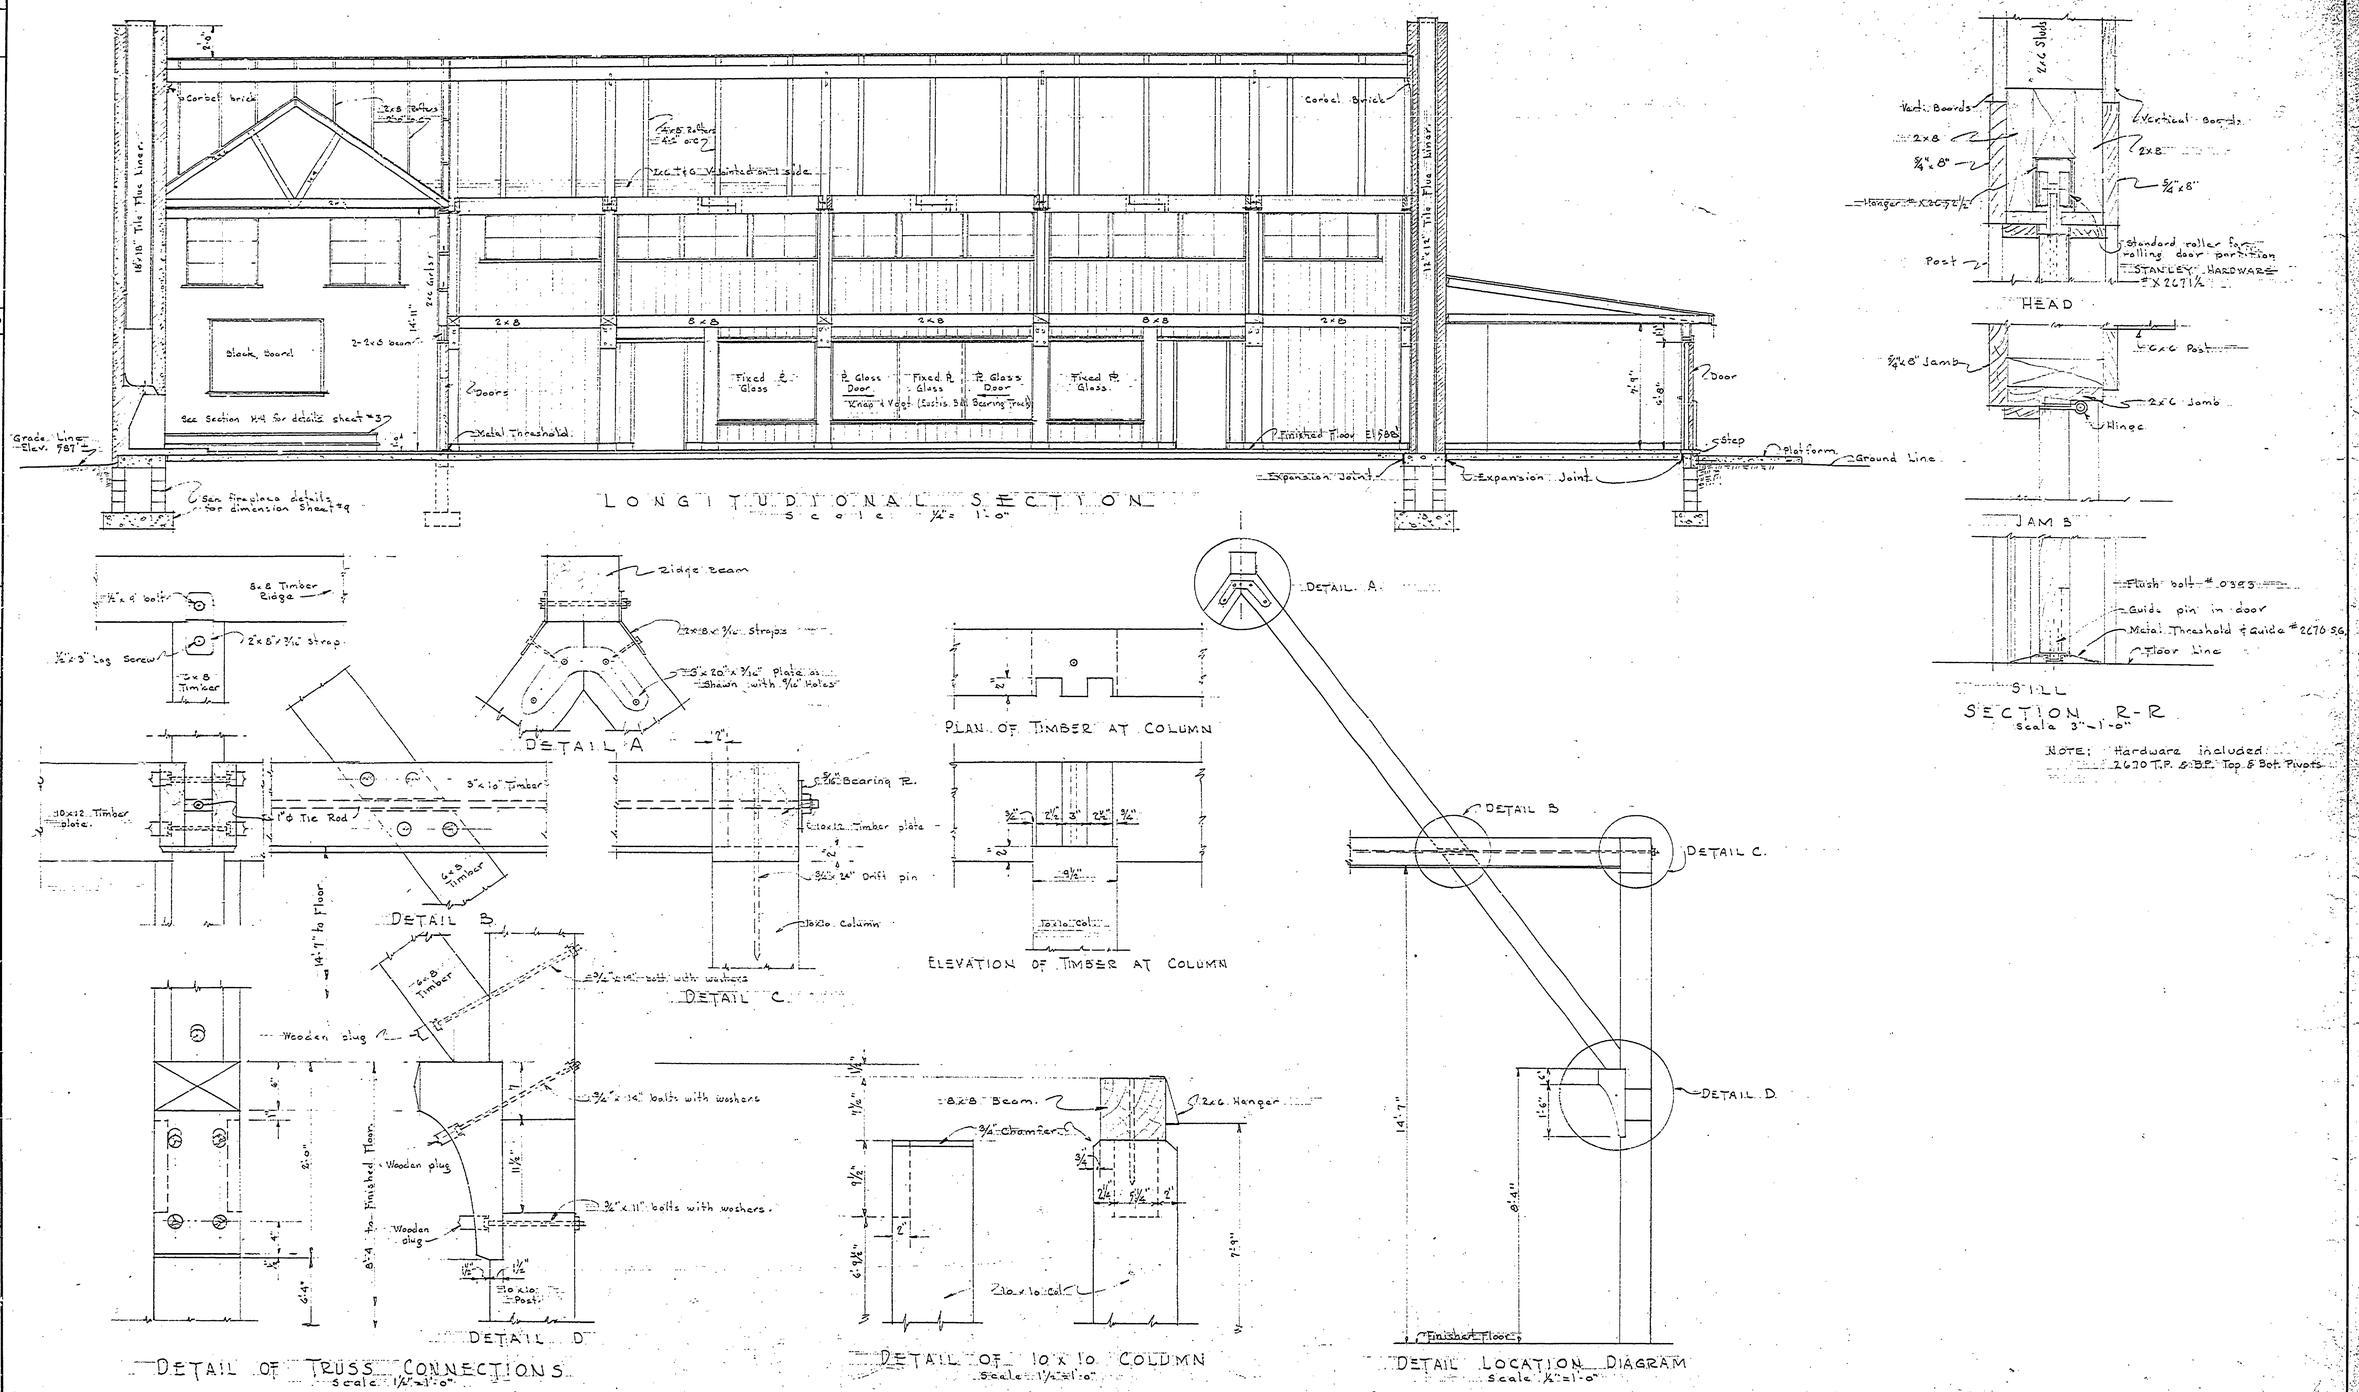

REVISIONS			
No.	DATE	BY	
1	3/18/49		Revised
2			
3			
4			
5			
6			

REVIEWED BY SECTIONS		DATE	APPROVED BY
ARCHITECTURAL	B.W.	1-21-48	
ENGINEERING	P.A.H.	6-2-48	ASSISTANT CHIEF IN CHARGE OF DESIGN
LANDSCAPE	D.P.W.	6-3-48	DATE 6-3-48

DRAWN BY
TRACED BY
CHECKED BY
DATE 6-7-48

REVISED PRINT 3/18/49

MICHIGAN
DEPARTMENT OF CONSERVATION
PARKS AND RECREATION DIVISION

BAY CITY STATE PARK
TRAIL SIDE MUSEUM

SHEET NO. 10 OF 12

PLAN NO. A-108