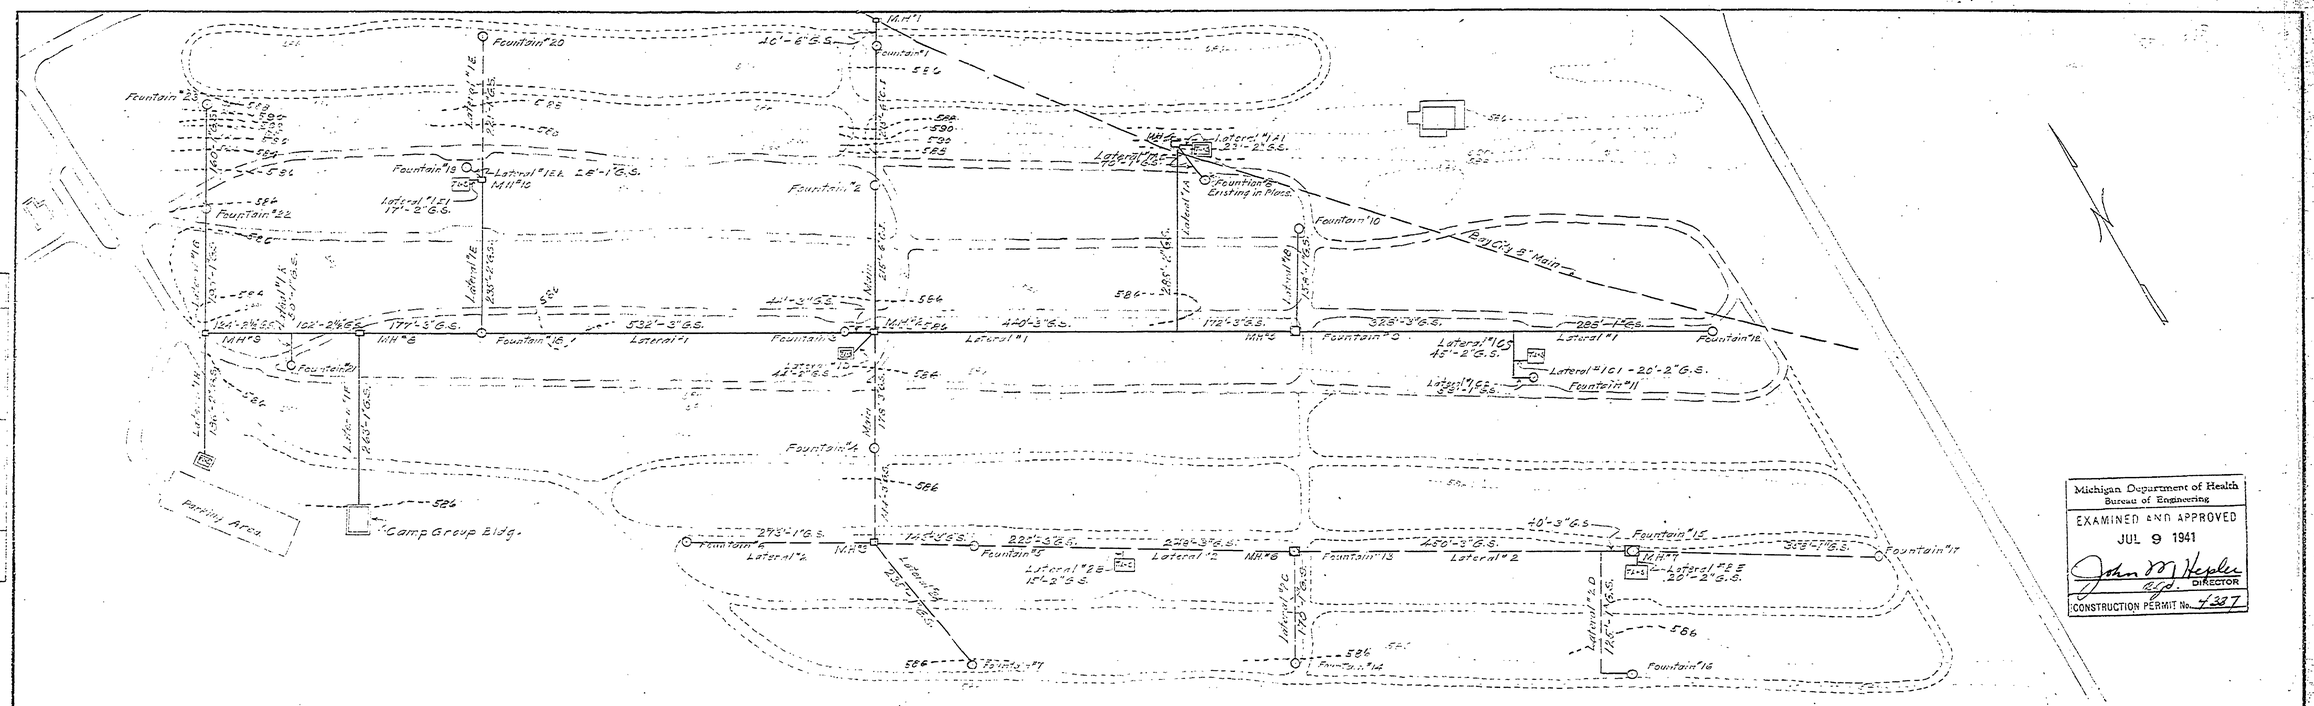

Michigan Department of Health
Bureau of Engineering
EXAMINED AND APPROVED
JUL 9 1941
John M. Hepler
Chief. DIRECTOR
CONSTRUCTION PERMIT No. 4327

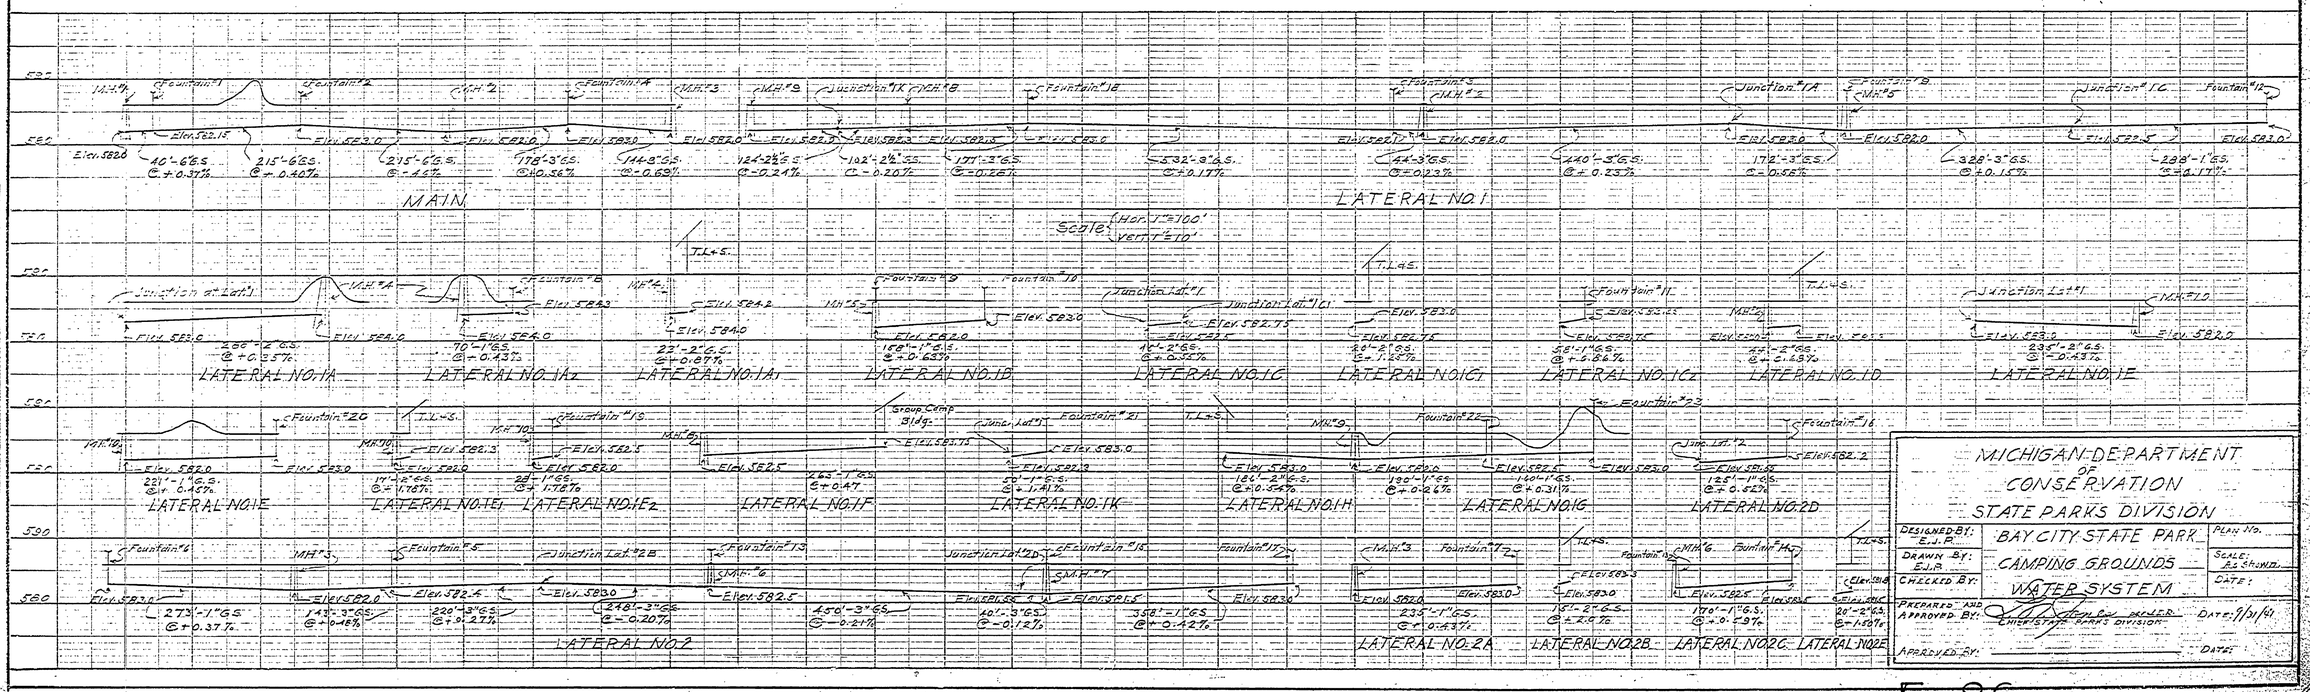

MICHIGAN DEPARTMENT OF CONSERVATION
STATE PARKS DIVISION

DESIGNED BY: E.J.P.	BAY CITY STATE PARK	PLAN No.
DRAWN BY: E.J.P.	CAMPING GROUNDS	SCALE: As Shwn.
CHECKED BY:	WATER SYSTEM	DATE:
PREPARED AND APPROVED BY:	Kenneth Keller, CHIEF STATE PARKS DIVISION	DATE: 9/31/41
APPROVED BY:		DATE:

PLATE 1 — PLAN PROFILE O. P. R. & R. C. STANDARD
THE FREDERICK POST CO., CHICAGO

E-86