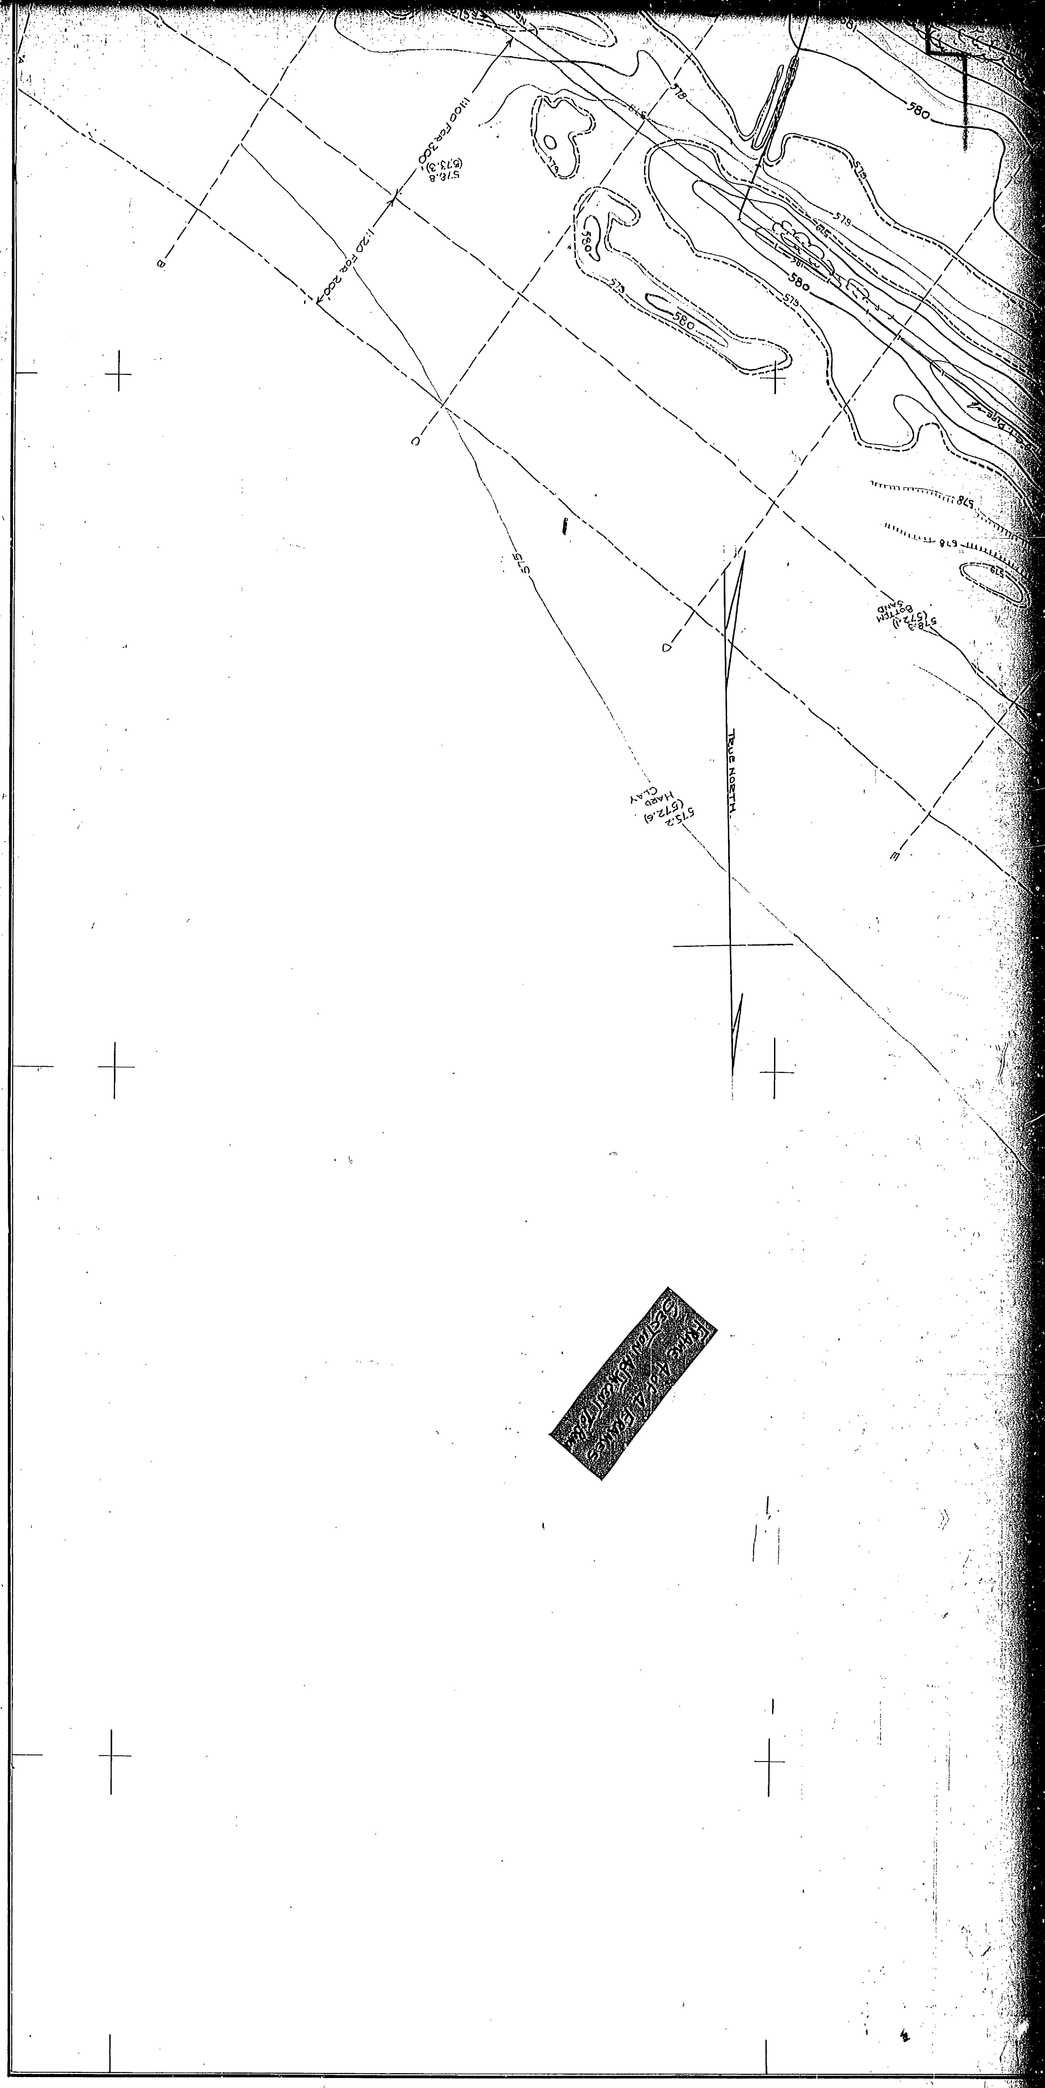

FIGURE 4.0/4.1 SECTIONS
(EXCAVATION PLAN)