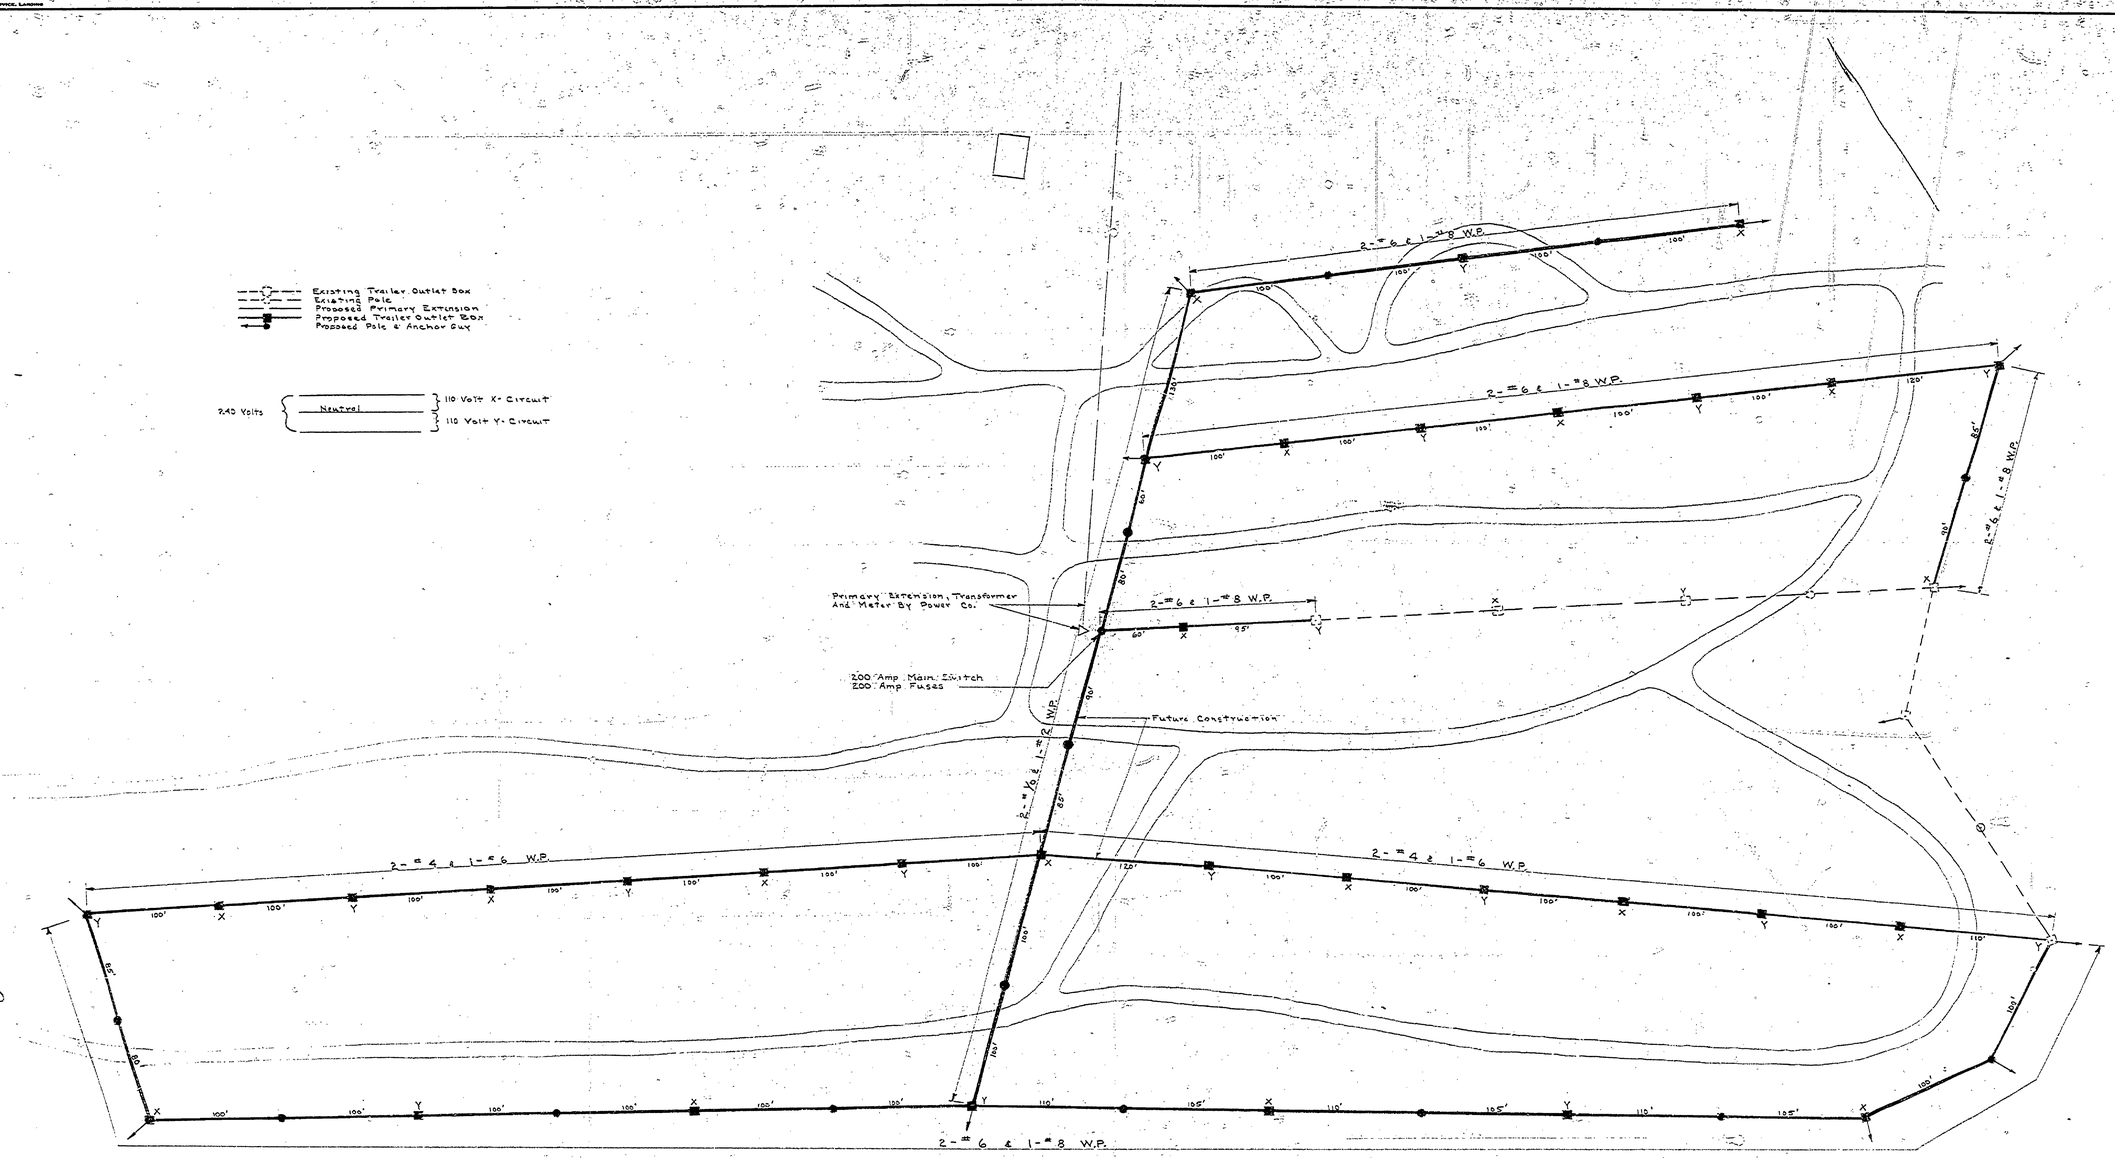

PLAN
Scale: 1"=100'

EAST SECTION

DESIGNED BY	B.H.G.	9 Feb. '61	
DRAWN BY	B.H.G.	9 Feb. '61	
CHECKED BY	E.J.P.	2-9-61	

REVIEWED		DATE
ARCHITECTURAL	W.D.G.	2-9-61
ENGINEERING	E.J.P.	2-9-61
LANDSCAPE	W.G.	2-9-61

APPROVED
DIRECTOR, PARKS AND RECREATION DIVISION
STATE ARCHITECT
STATE PLANNING COMMISSION

REVISIONS			
NO.	DATE	BY	DATE	BY
1				
2				
3				
4				
5				
6				

DATE	
7/10	
1-3-61	
2-13-61	

MICHIGAN
DEPARTMENT OF CONSERVATION
PARKS AND RECREATION DIVISION

BAY CITY STATE PARK
CAMPGROUND ELECTRICAL SYSTEM
Scale: As Shown

SHEET NO. 2 OF 2

PLAN NO. E-108

COMMERCIAL BLUEPRINT SERVICE, LANSING