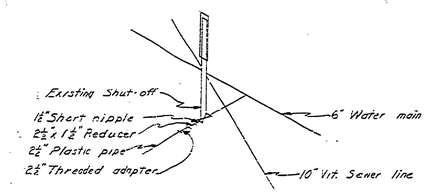

DETAIL "A"
No Scale

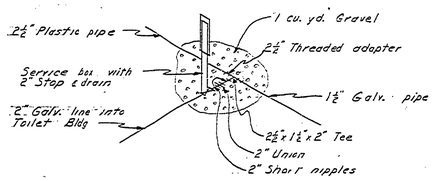

DETAIL "B"
No Scale

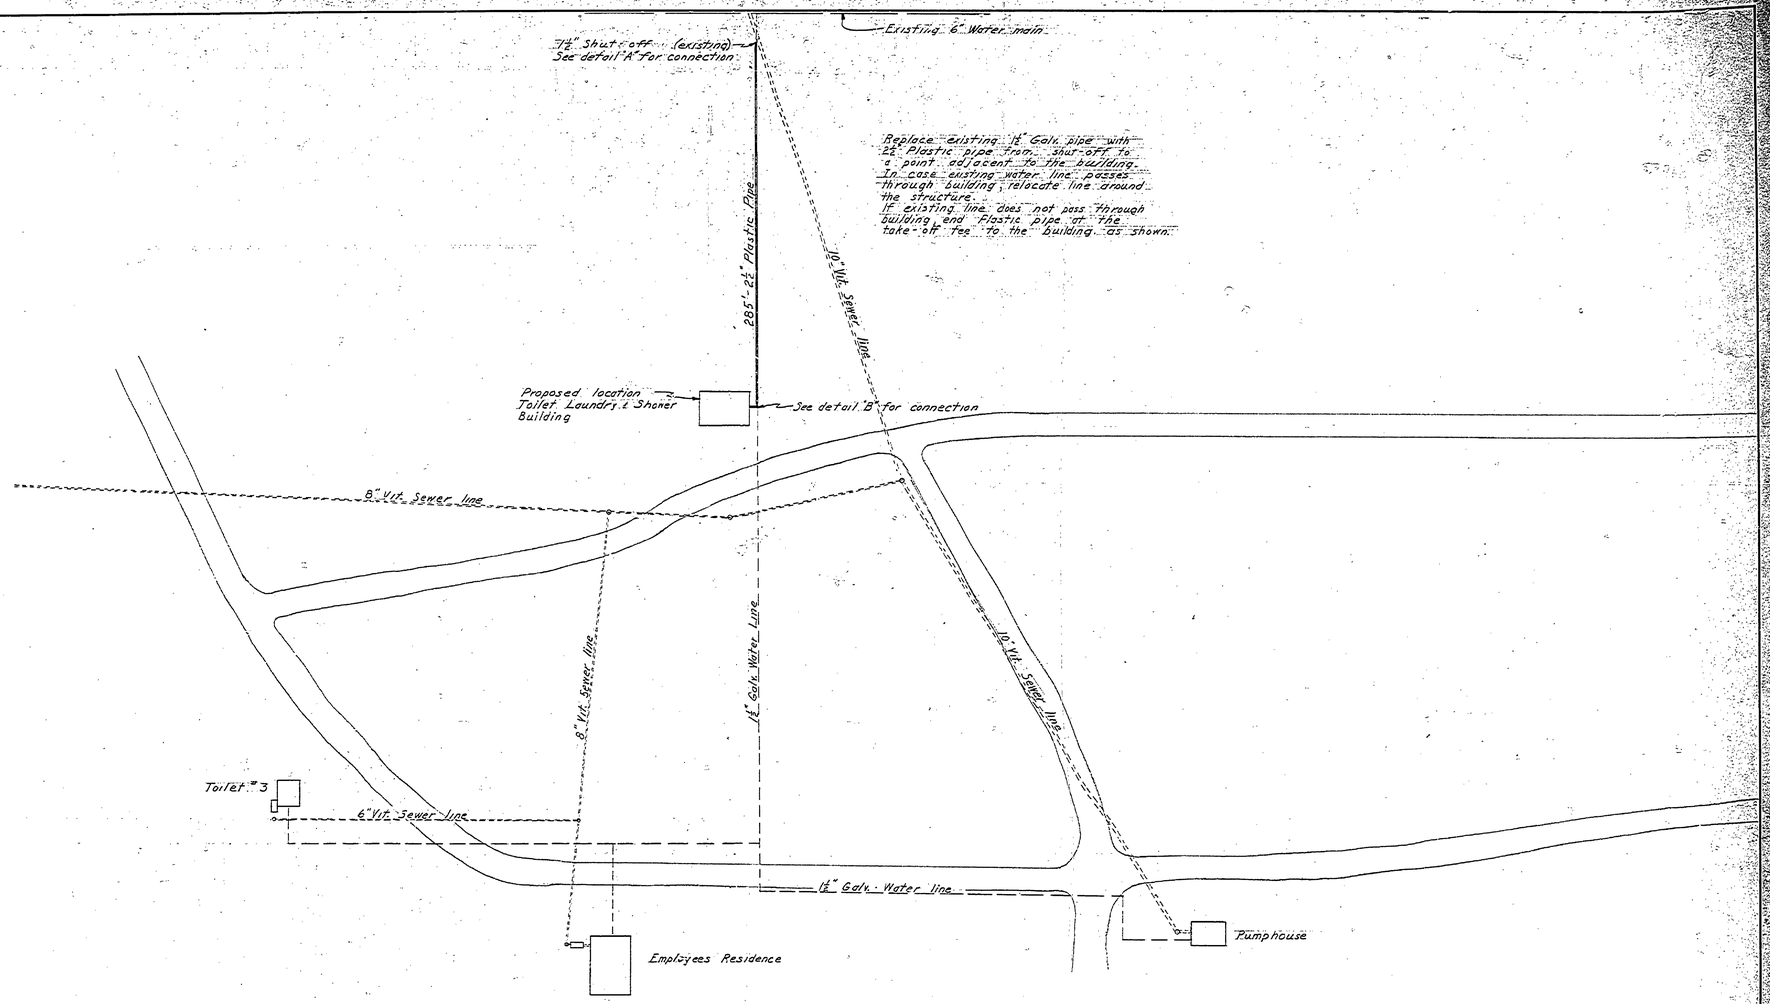

PLAN
Scale 1" = 50'

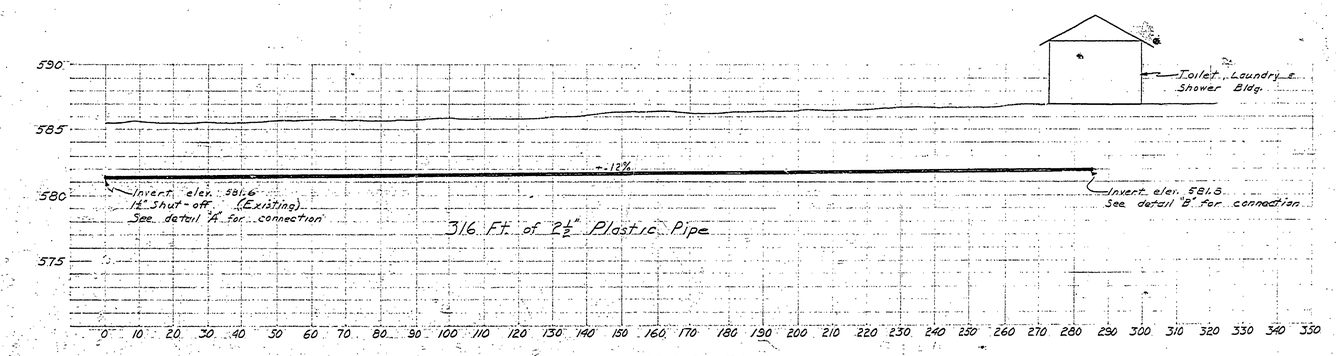

PROFILE
Scale: Hor. 1" = 20'
Ver. 1" = 5'

NO.	DATE	BY	REVISIONS	NO.	DATE	BY
1			4			
2			5			
3			6			

DRAWN BY	BHG	REVIEWED BY SECTIONS	DATE
TRACED BY		ARCHITECTURAL U.T.R.	6-19-52
CHECKED BY	E. J. P.	ENGINEERING H.G.M.	19 June 52
DATE	12 April 1952	LANDSCAPE U.T.R.	6-17-52

APPROVED BY: [signature]
ASSISTANT CHIEF IN CHARGE OF DESIGN DATE 6-24-52

MICHIGAN
DEPARTMENT OF CONSERVATION
PARKS AND RECREATION DIVISION

BAY CITY STATE PARK
WATER LINE TO TOILET LAUNDRY AND SHOWER BUILDING
Scale as shown

SHEET NO. 1 OF 4

PLAN NO. E-109