PLANTING LIST

QUANTITY		COMMON NAME
7	CORNUS STOLENIFERA	RED OSIER DOGWOOD
4	COTONEASTER DIVARICATA	SPREADING COTONEASTER
16	" " HORIZONTALIS	ROCK "
2	CRATAEGUS OXYCANTHA PAULI	PAULS HAWTHORN
24	EUONYMUS NANUS	BURNING BUSH
1	HEDERA HELIX BALTICA	ENGLISH IVY
8	EUONYMUS RADICANS CARRERI	GLOSSY WINTERCREEPER
11	RHUS CANADENSIS	FRAGRANT SUMAC
8	TAXIS CUSPIDATA BREVIPOLIA	DWARF JAPANESE YEW
3	THUYA OCCIDENTALIS	WHITE CEDAR
5	VIBURNUM OPULUS NANUM	DWARF CRANBERRY BUSH
6	NYSSA SYLVATICA	BLACK GUM

NOTE: PLANTING LOCATIONS TO BE DETERMINED IN THE FIELD

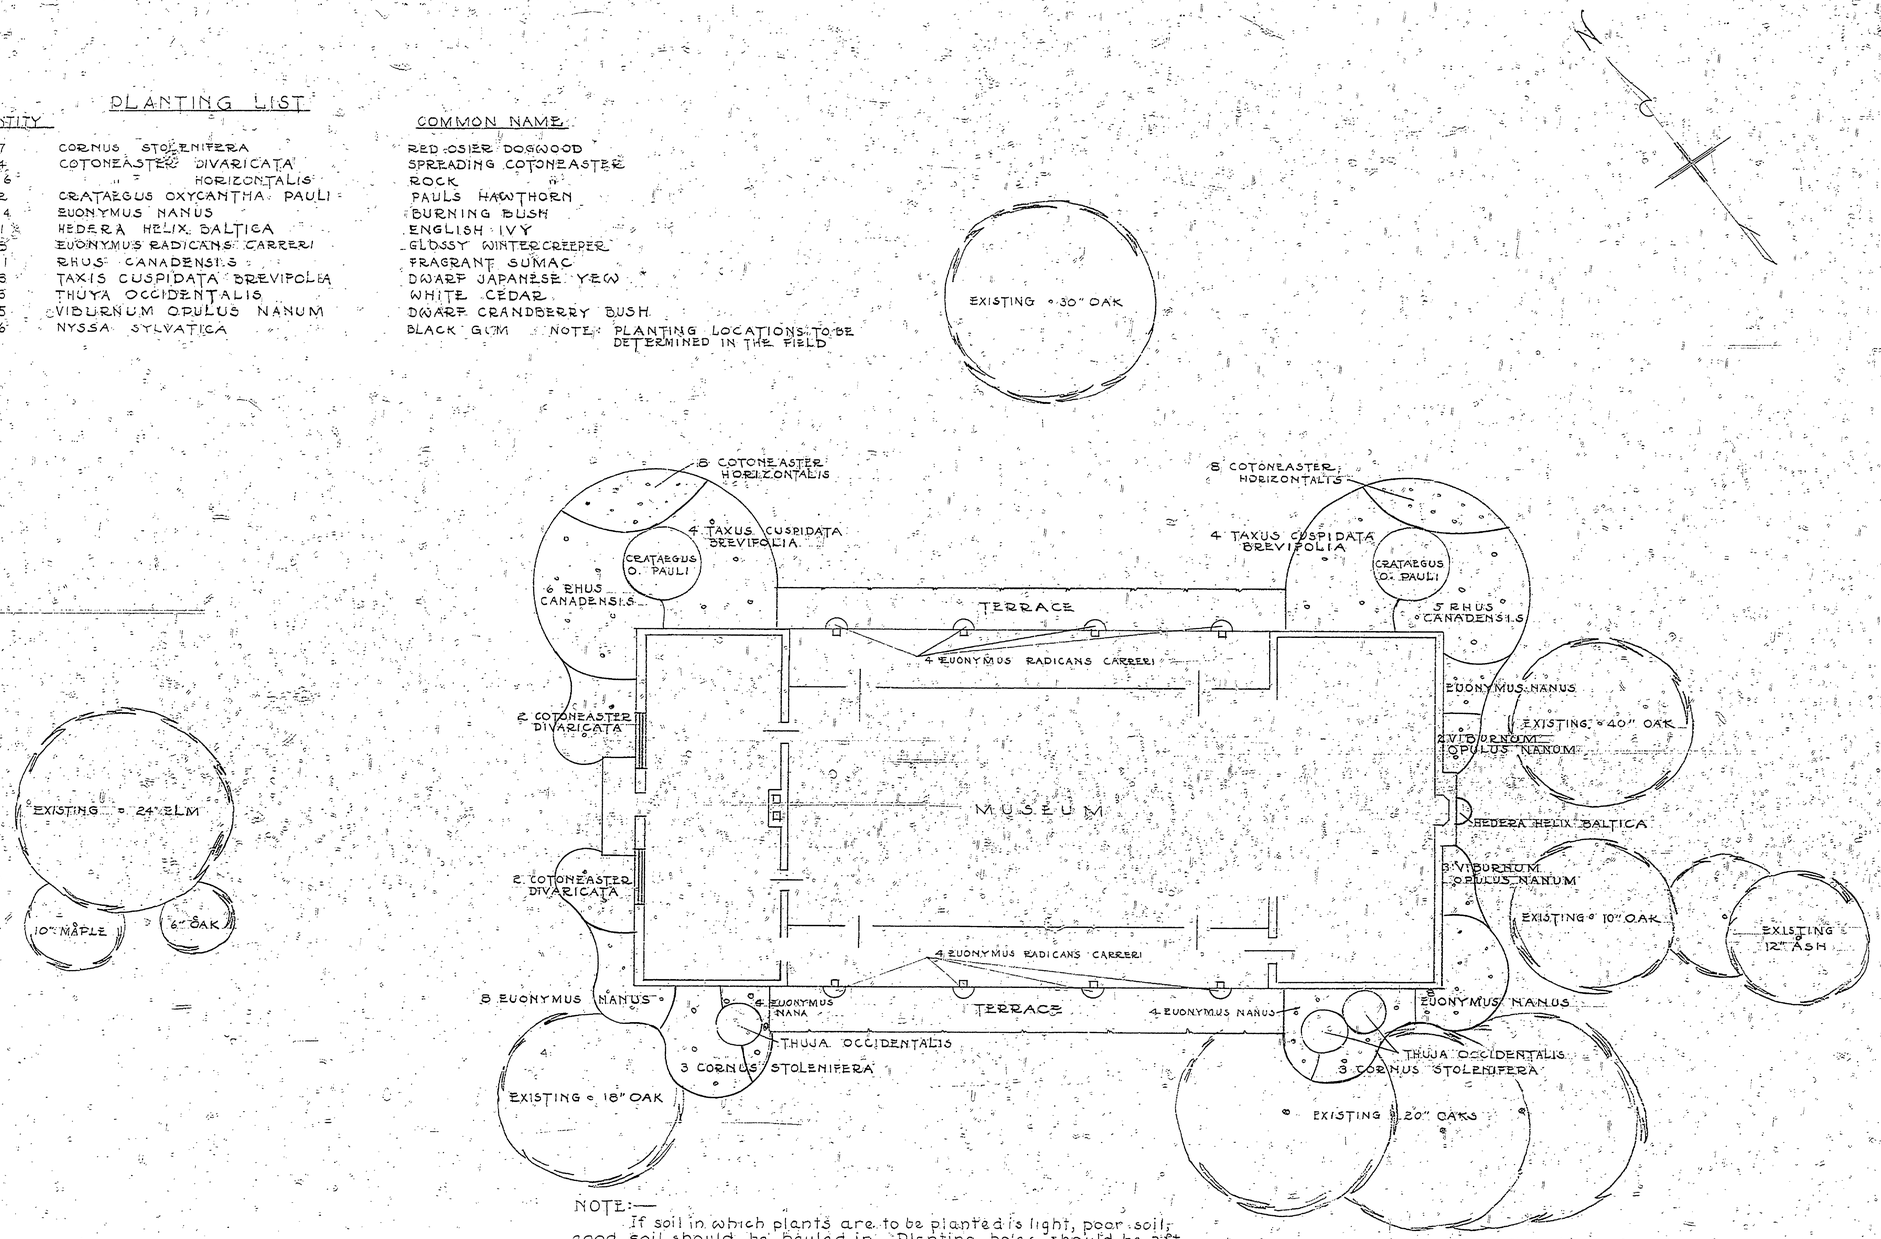

NOTE:—
If soil in which plants are to be planted is light, poor soil, good soil should be hauled in. Planting holes should be 2ft larger in diameter than root spread of plant to permit placement of good soil completely around plant. Soil in bottom of hole should be loosened and good soil added. Mulching after planting is desirable to assist in moisture retention. Immediately following planting, plants should be soaked in with water to settle soil around roots. Very important with evergreens. Watering should follow weekly the first growing season.

REVISIONS			
4	DATE	BY	
5			
6			

No.	DATE	BY
1		
2		
3		

APPROVED BY [signature]
ASSISTANT CHIEF IN CHARGE OF DESIGN — DATE 4-12-50

REVIEWED BY SECTIONS		DATE
ARCHITECTURAL	J.T.R.	4-12-50
ENGINEERING	H.C.H.	14 Apr 50
LANDSCAPE	J.T.R.	4-12-50

DRAWN BY L. R. L.
TRACED BY
CHECKED BY J.T.R.
DATE MARCH 1950

MICHIGAN
DEPARTMENT OF CONSERVATION
PARKS AND RECREATION DIVISION

BAY CITY STATE PARK
TRAIL SIDE MUSEUM PLANTING PLAN
SCALE 1/8" = 1'
MAR. 1950

SHEET NO. 1 OF 1

PLAN NO. L-104