R-1603 COMMERCIAL BLUEPRINT SERVICE 500 6-72 81724

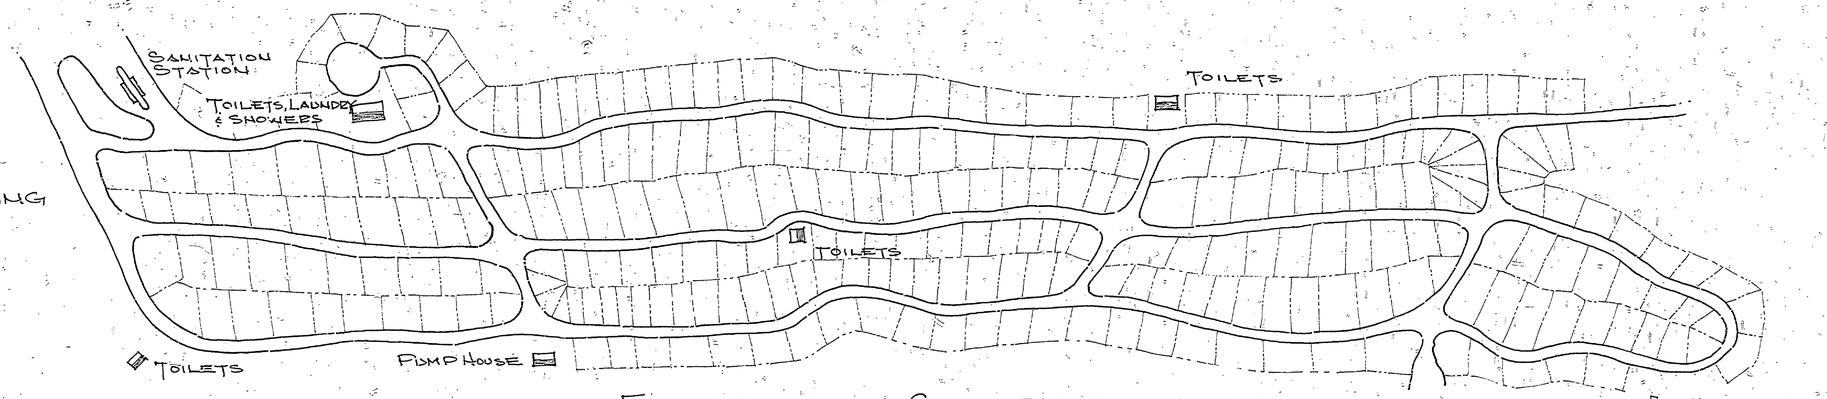

EXISTING CAMPGROUNDS

282 CAMPSITES
SIZE: VARIOUS
APPROX. 12 SITES/ACRE

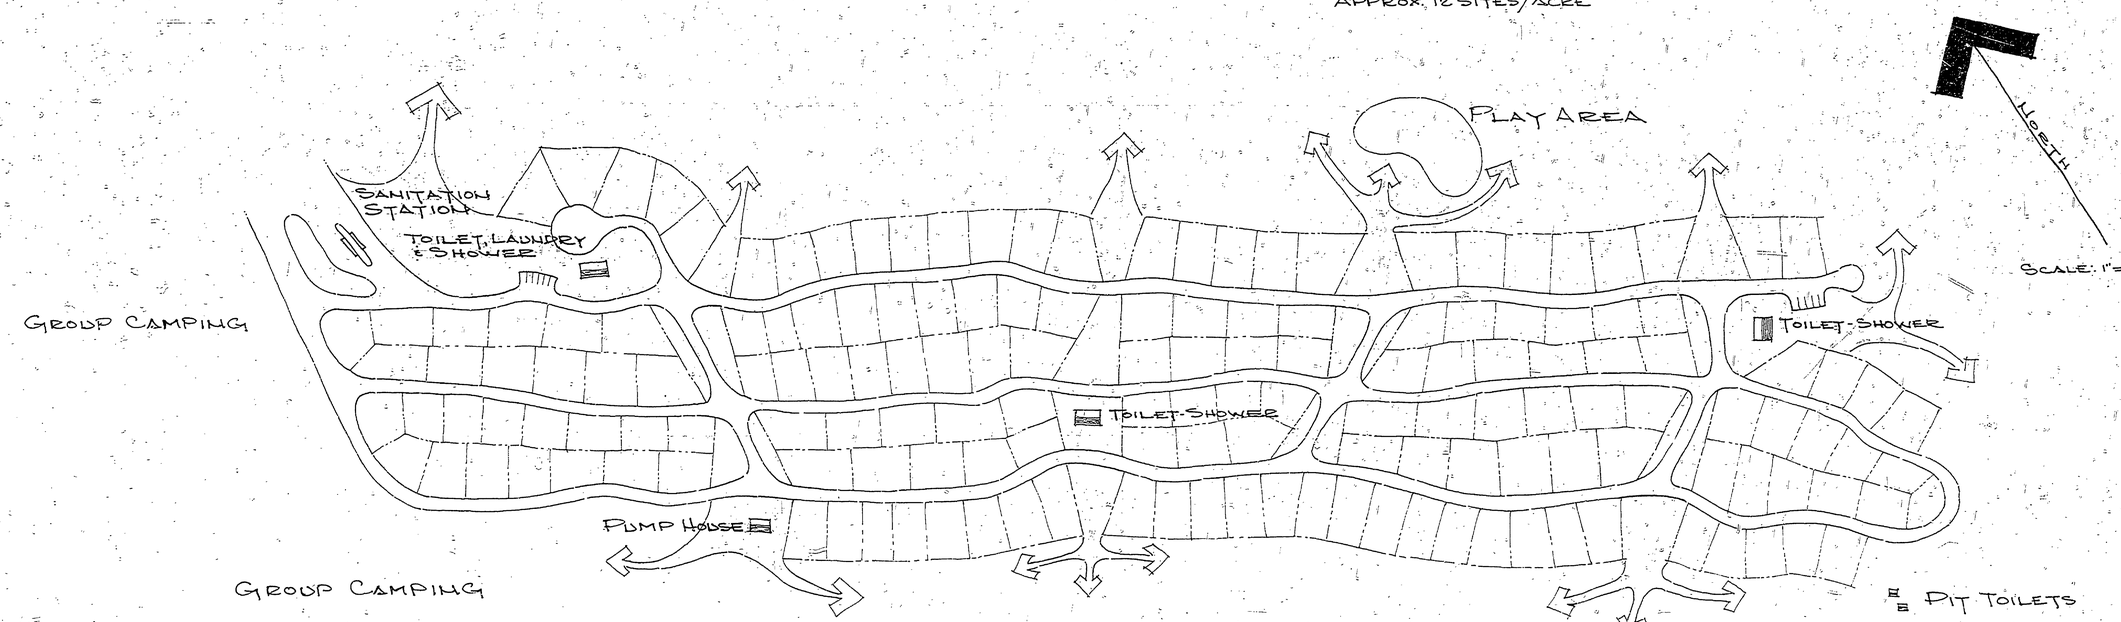

PROPOSED CAMPGROUNDS

163 CAMPSITES
SIZE 75'+ x 50'+
APPROX. 6 SITES/ACRE
PEDESTRIAN CIRCULATION.

REVIEWED BY: [signature] 1-11-74
IN CHARGE, PARK DESIGN DATE

APPROVED BY: [signature] 1-12-74
CHIEF, PARKS DIVISION DATE

SURVEYED BY		DRAWN BY H. CHIUNTI		NO.	DATE	BY	REVISIONS	NO.	DATE	BY	REVISIONS	MICHIGAN DEPARTMENT OF NATURAL RESOURCES	BAY CITY STATE PARK	AREA OR PARK	PROJECT NO.
DESIGNED BY H. CHIUNTI		CHECKED BY R.S.H.	10-19-73	1.				3.					SHEET TITLE	PROJECT CAMPGROUND	SHEET 1 OF 1 PLAN NO. L-110
	DATE		DATE	2.				4.							