R-1638 COMMERCIAL BLUEPRINT SERVICE 300 1-74 37459

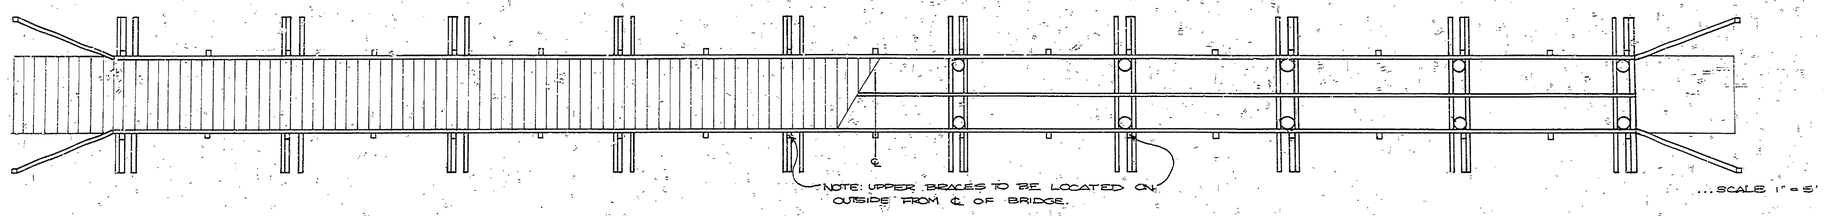

... plan view

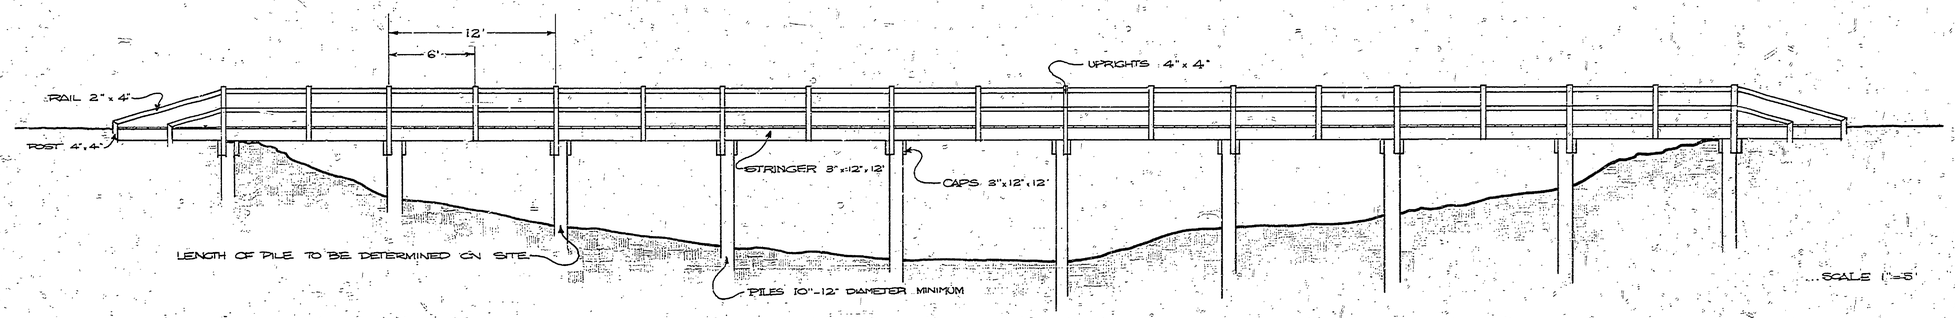

... side view

notes ...

... ALL BOLTS PLATED
... ALL WOOD TO BE PRESSURE TREATED

ESTIMATED MATERIALS - NINE SPANS / 12' PER SPAN

MATERIAL	QUANTITY	SIZE
DECKING	150	2" x 10" x 6'
CAPS	20	3" x 12" x 12'
STRINGER	27	3" x 12" x 12'
RAILS	40	2" x 4" x 12'
UPRIGHT	40	4" x 4" x 50"
BRACE-UPPER	20	4" x 4" x 44"
BRACE-LOWER	20	2" x 8" x VARIABLE
PILES	20	10-12" DIAMETER - LENGTH VARIABLE

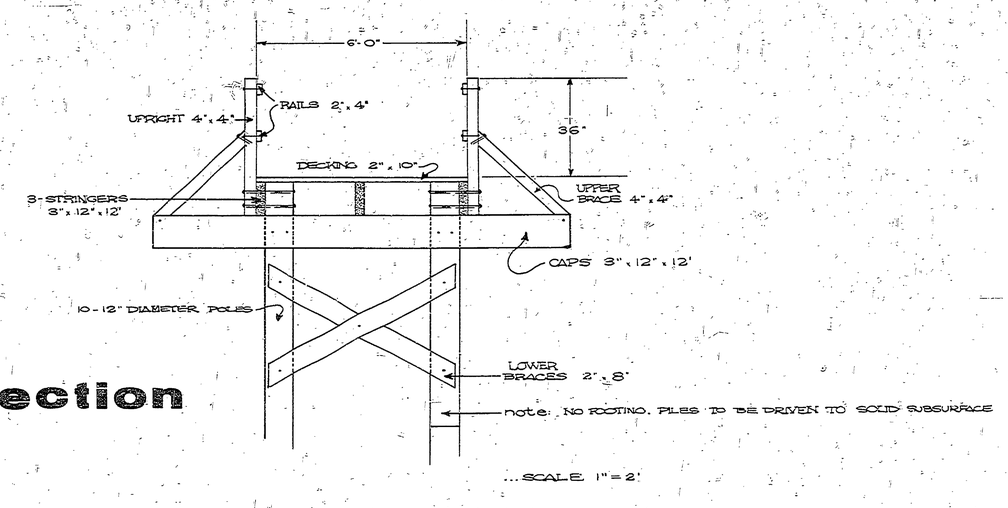

... section

SURVEYED BY		DRAWN BY P. STEWART	6 75	NO.	DATE	BY	REVISIONS	NO.	DATE	BY	REVISIONS	MICHIGAN DEPARTMENT OF NATURAL RESOURCES	BRIDGE DETAIL	BAY CITY STATE PARK	PROJECT NO.
DESIGNED BY	DATE	CHECKED BY	DATE	1.				3.						PROJECT	SHEET 1 OF 1 PLAN NO. L - 111
				2.				4.							