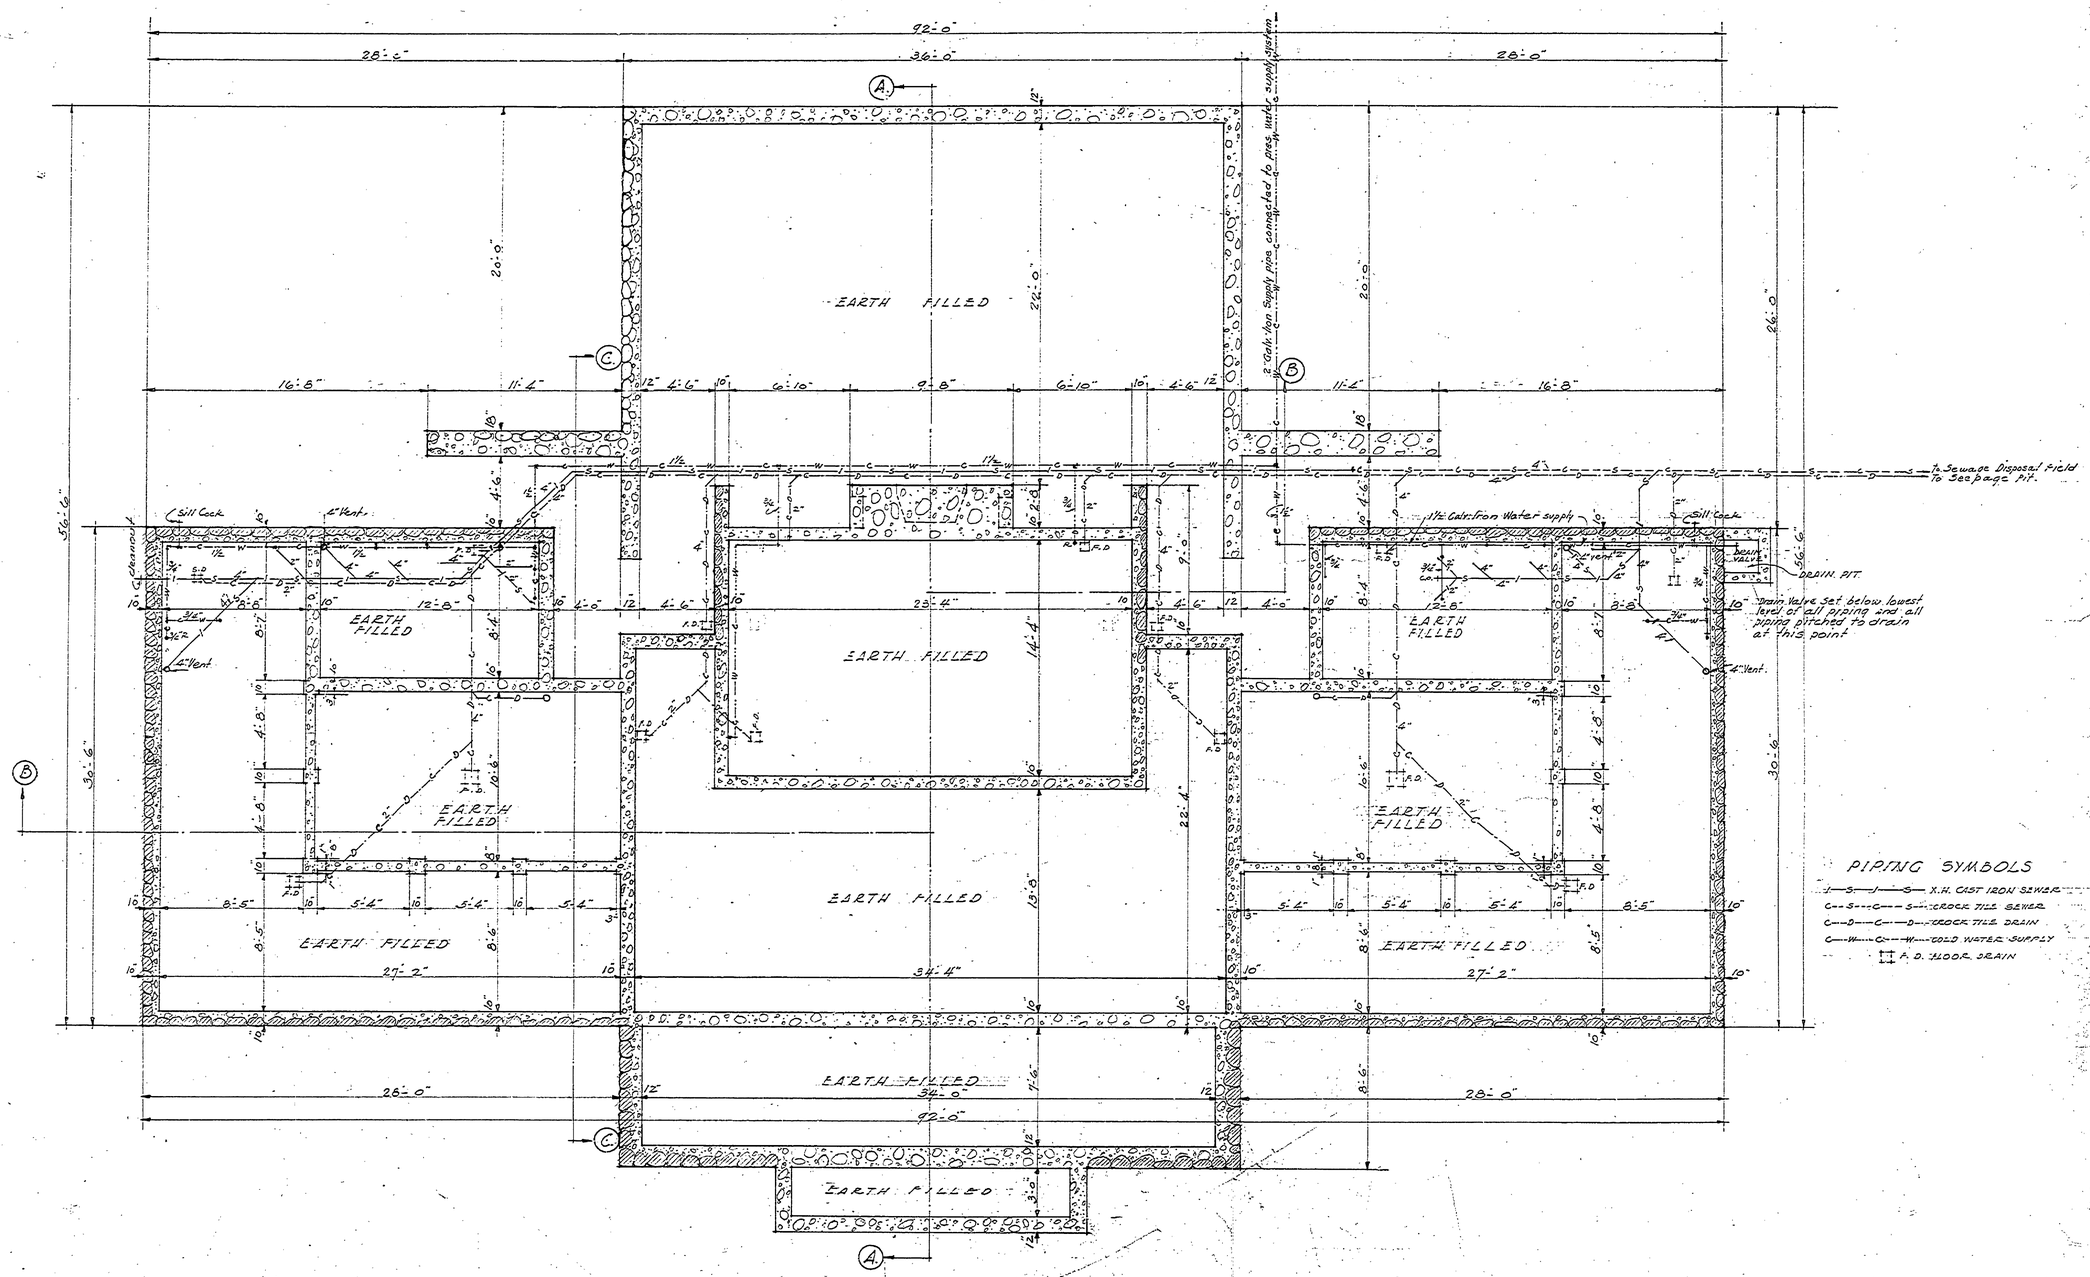

FOUNDATION & DRAINAGE PLAN
Scale ¼" = 1'-0"

BURT LAKE STATE PARK COMBINATION BLDG.	
SYMBOL	SHEET NO. 2 OF 5
NUMBER	FILE NO.
J.O.B.	
DRAWN BY G.R.F.	

INSURANCE No. 5 A-98