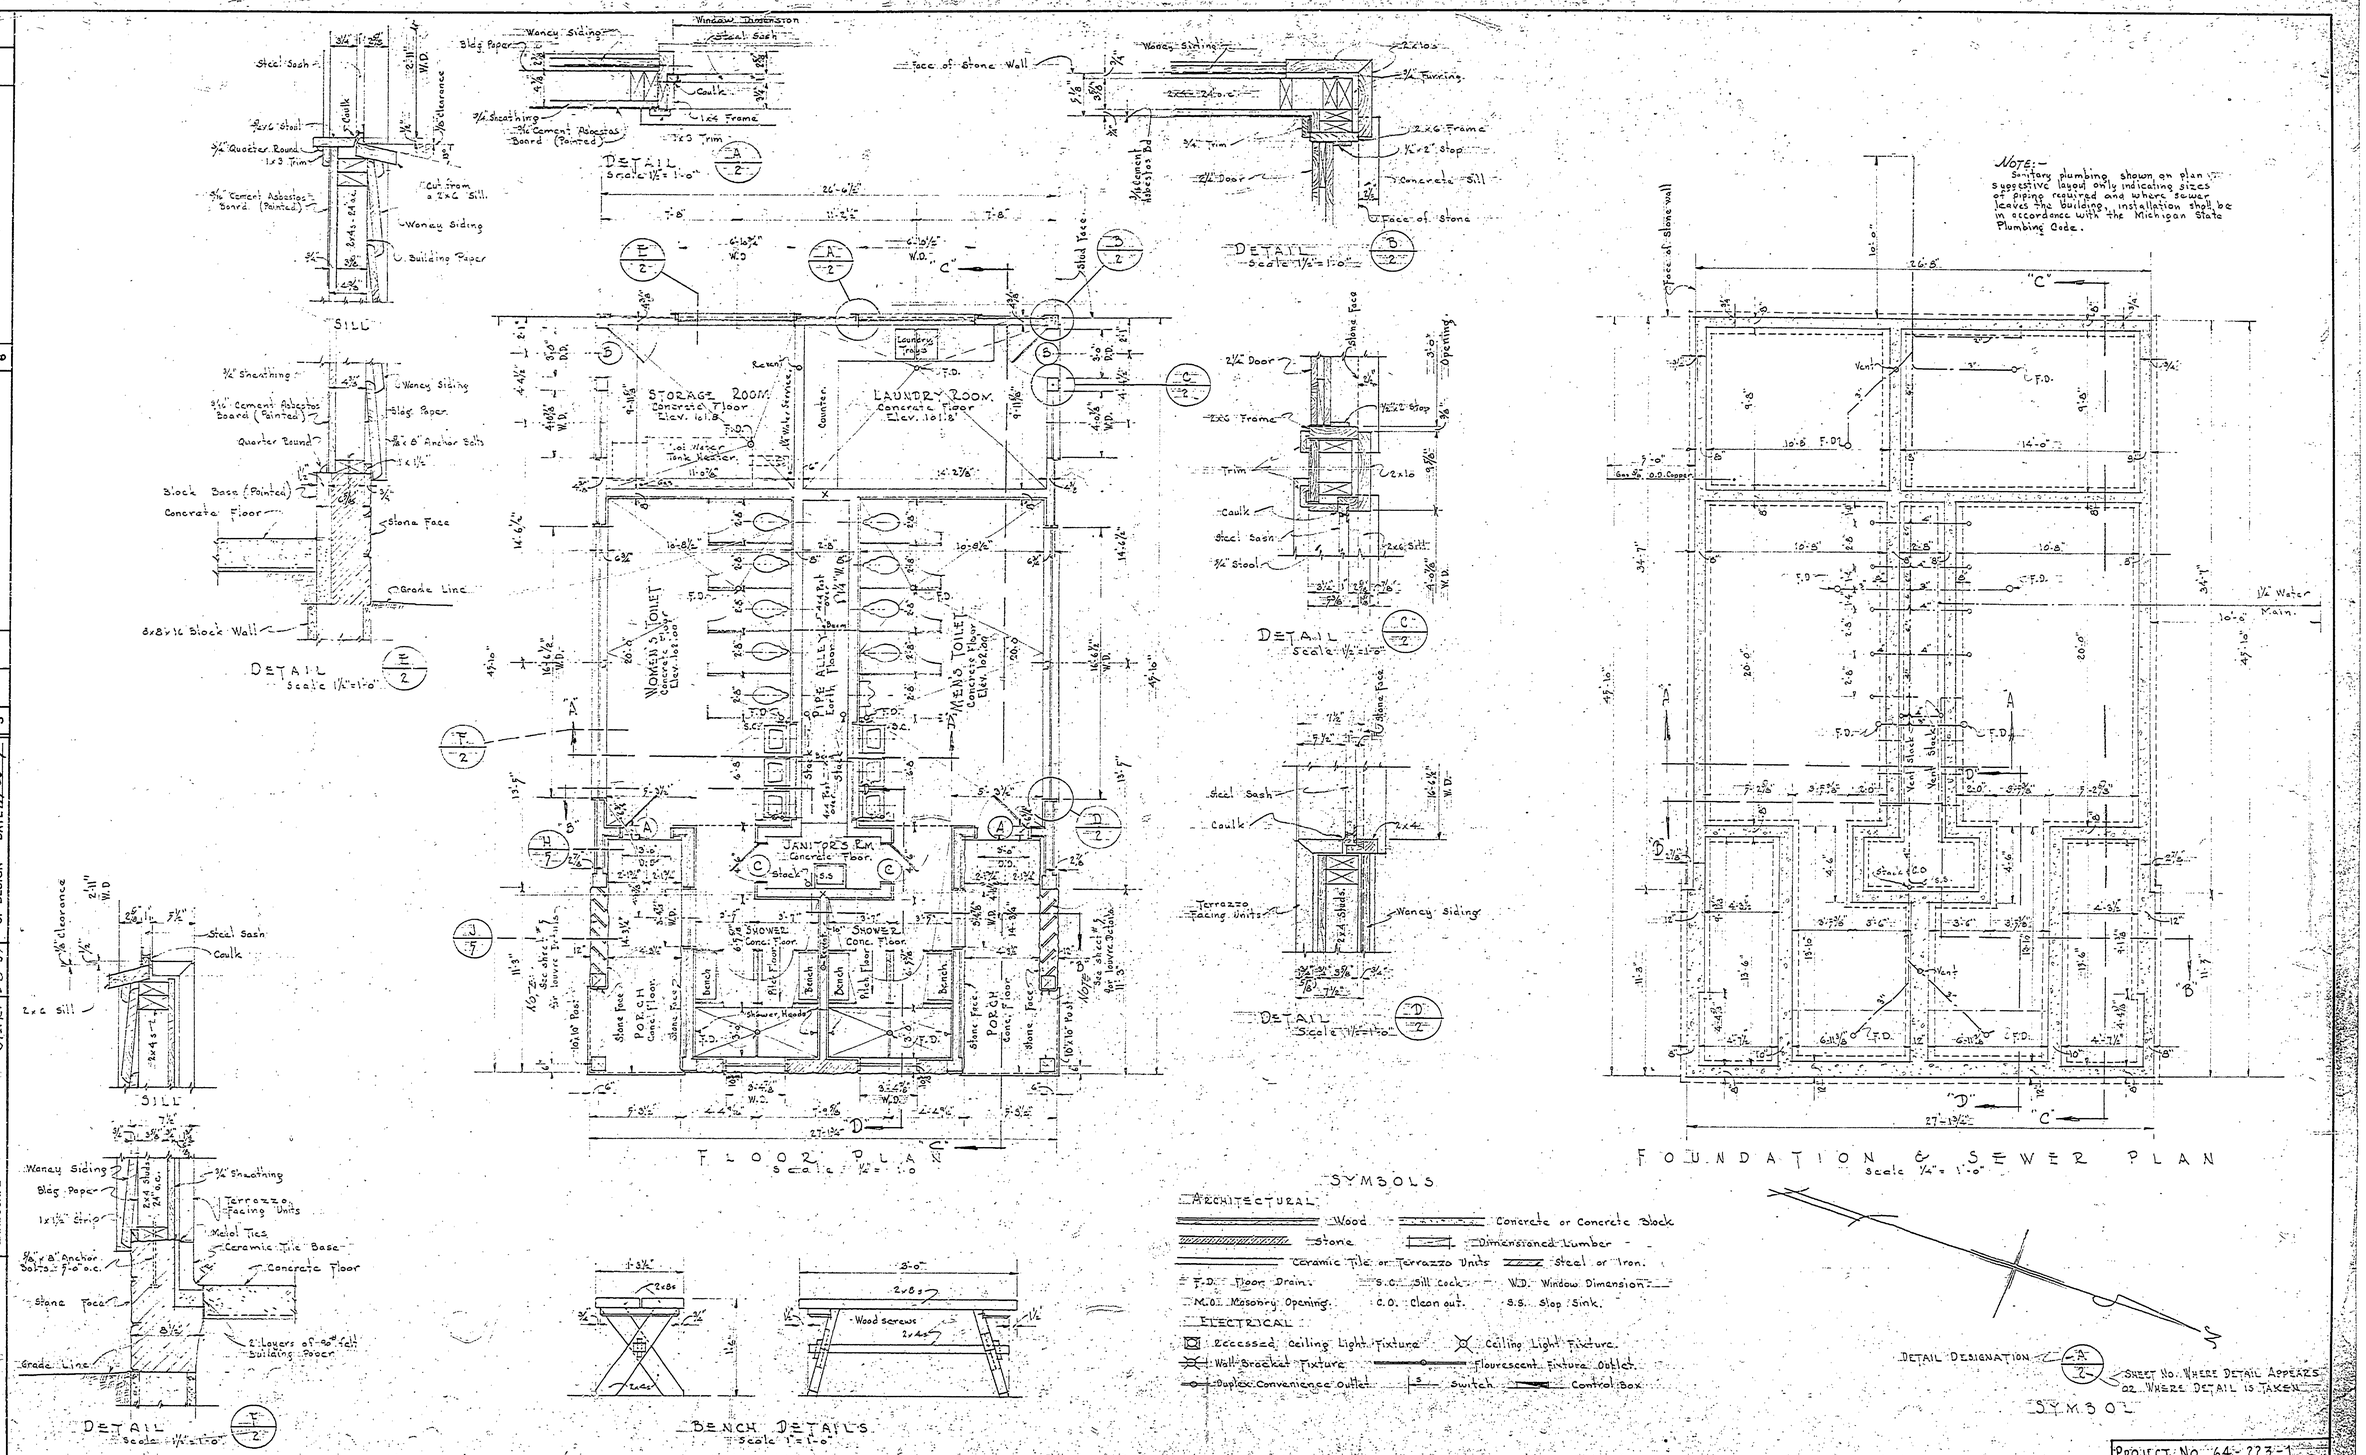

REVISIONS			
NO.	DATE	BY	
1			
2			
3			
4			
5			
6			

		DATE	BY
APPROVED BY			
ASSISTANT CHIEF IN CHARGE OF DESIGN		DATE	
REVIEWED BY SECTIONS		DATE	
ARCHITECTURAL	J.T.R.	2-8-57	
ENGINEERING	J.T.R.	2-8-57	
LANDSCAPE	J.T.R.	2-8-57	
DRAWN BY			
TRACED BY			
CHECKED BY			
DATE			

MICHIGAN
DEPARTMENT OF CONSERVATION
PARKS AND RECREATION DIVISION.

BURT LAKE STATE PARK
TOILET, LAUNDRY AND SHOWER BUILDING
SOUTH EAST BUILDING

PROJECT No. 64-227-1

SHEET NO. 2 OF 6

PLAN NO. A-107