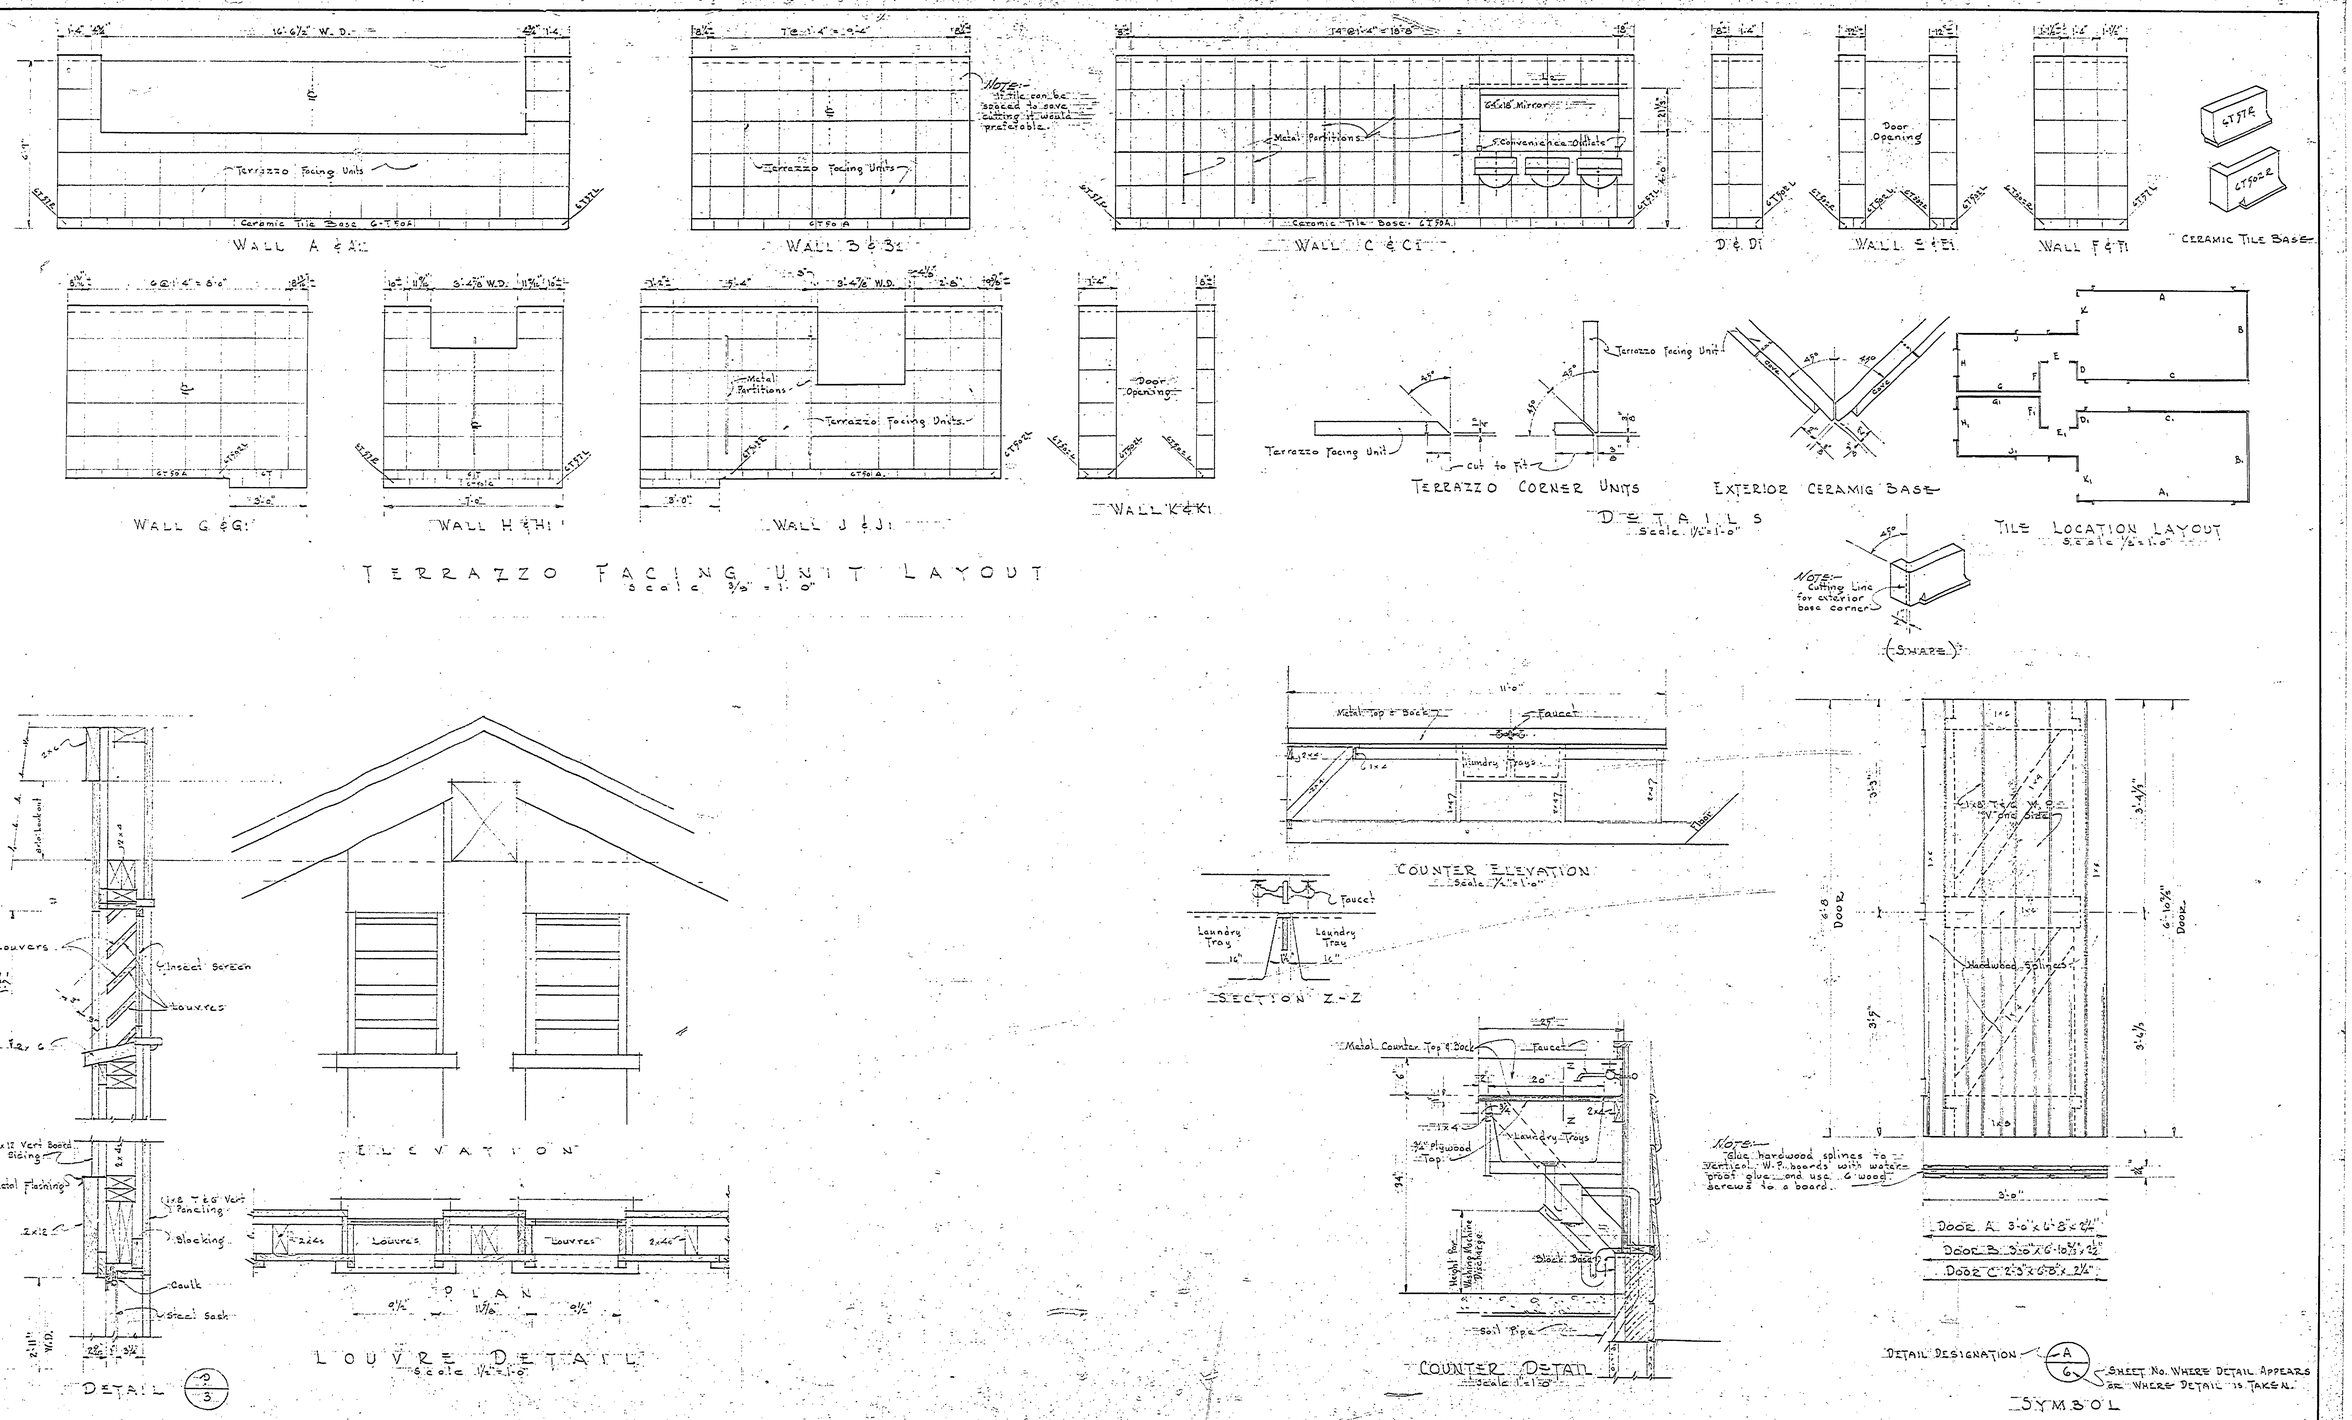

NO.	DATE	BY
1		
2		
3		
4		
5		
6		

REVISIONS

APPROVED BY H.C. Wheelock
ASSISTANT CHIEF IN CHARGE OF DESIGN — DATE Feb 57

REVIEWED BY SECTIONS		DATE
ARCHITECTURAL	J.T.R.	2-8-57
ENGINEERING	J.T.R.	2-8-57
LANDSCAPE	J.T.R.	2-8-57

DRAWN BY J.W.Fish
TRACED BY J.W.Fish
CHECKED BY
DATE

MICHIGAN
DEPARTMENT OF CONSERVATION
PARKS AND RECREATION DIVISION

BURT LAKE STATE PARK
TOILET, LAUNDRY AND SHOWER BUILDING.
SOUTH EAST BUILDING

PROJECT No. 64-223-1

SHEET NO. 6 OF

PLAN NO. A-105