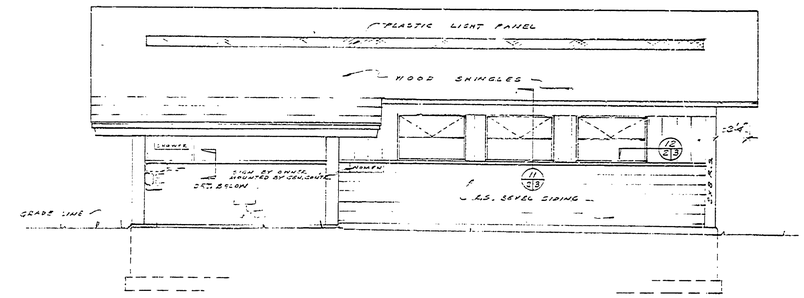

EAST ELEVATION
SCALE 1/4"=1'-0"

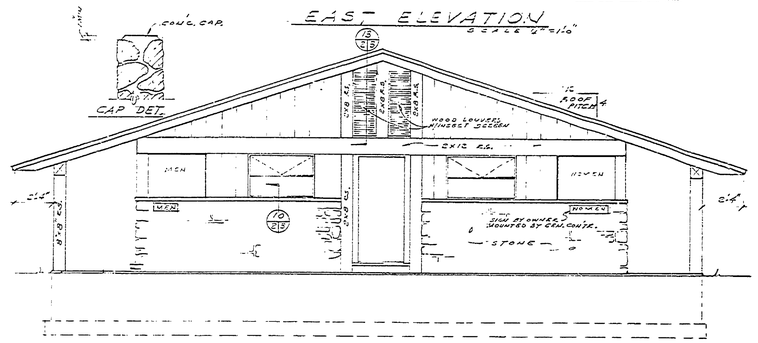

SOUTH ELEVATION
SCALE 1/4"=1'-0"

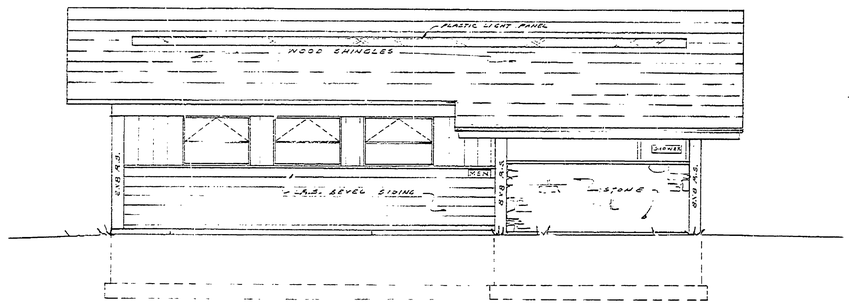

WEST ELEVATION
SCALE 1/4"=1'-0"

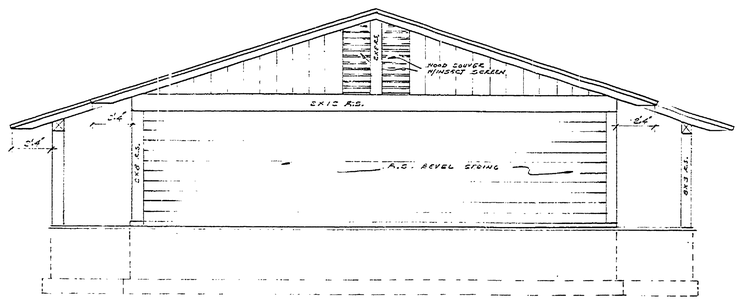

NORTH ELEVATION
SCALE 1/4"=1'-0"

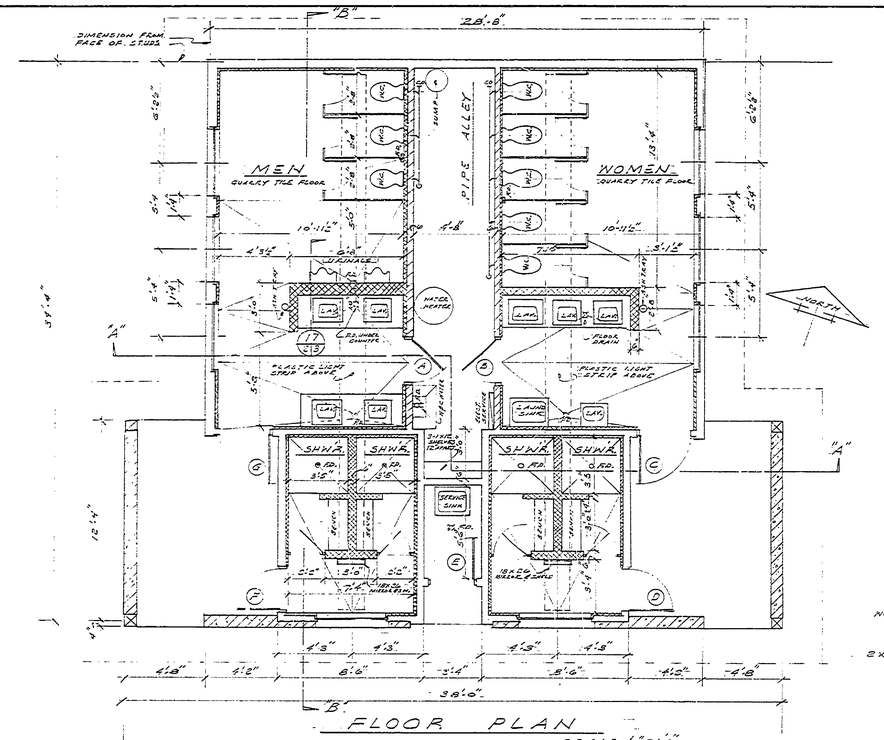

FLOOR PLAN
SCALE 1/4"=1'-0"

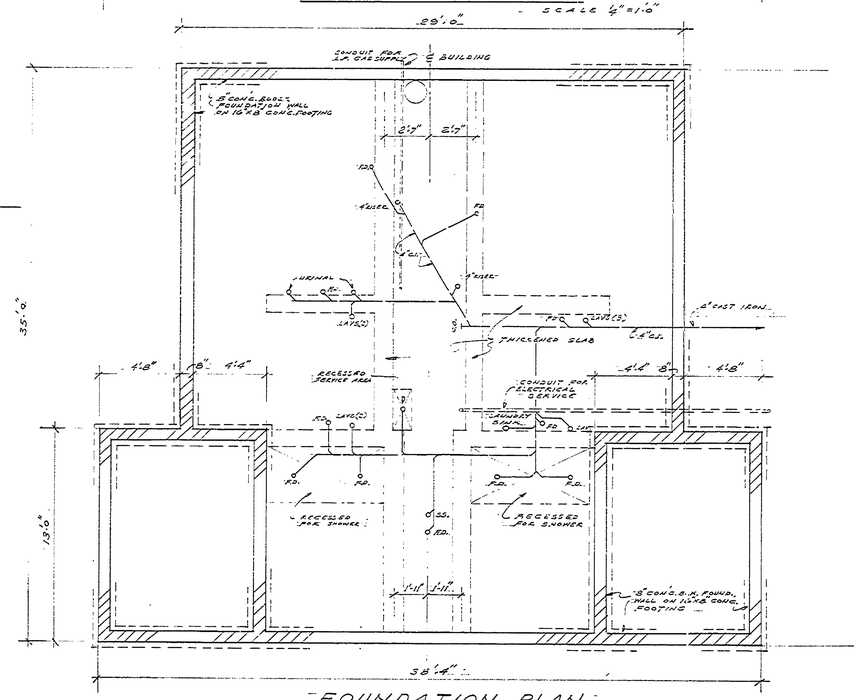

FOUNDATION PLAN
SCALE 1/4"=1'-0"

DOOR SCHEDULE

MARK	TYPE	SIZE	FRAME	LINTEL	SILL	HARDWARE	REMARKS
A	"B"	2'-8"x6'-8"x1 3/4"	WOOD	WOOD	NONE	SET NO. 4	
B	"B"	2'-8"x6'-8"x1 3/4"	WOOD	WOOD	NONE	SET NO. 4	
C	"A"	3'-0"x6'-8"x1 3/4"	WOOD	WOOD	Q.TILE	SET NO. 1	
D	"A"	2'-8"x6'-8"x1 3/4"	WOOD	WOOD	Q-TILE	SET NO. 1	
E	"B"	2'-6"x6'-8"x1 3/4"	WOOD	WOOD	ALUM	SET NO. 5	
F	"A"	2'-8"x6'-8"x1 3/4"	WOOD	WOOD	Q-TILE	SET NO. 1	
G	"A"	3'-0"x6'-8"x1 3/4"	WOOD	WOOD	Q.T. E	SET NO. 1	

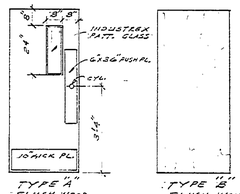

DOOR TYPES

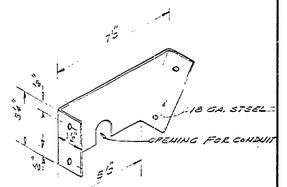

BRACKET DETAIL
SCALE 3"=1'-0"

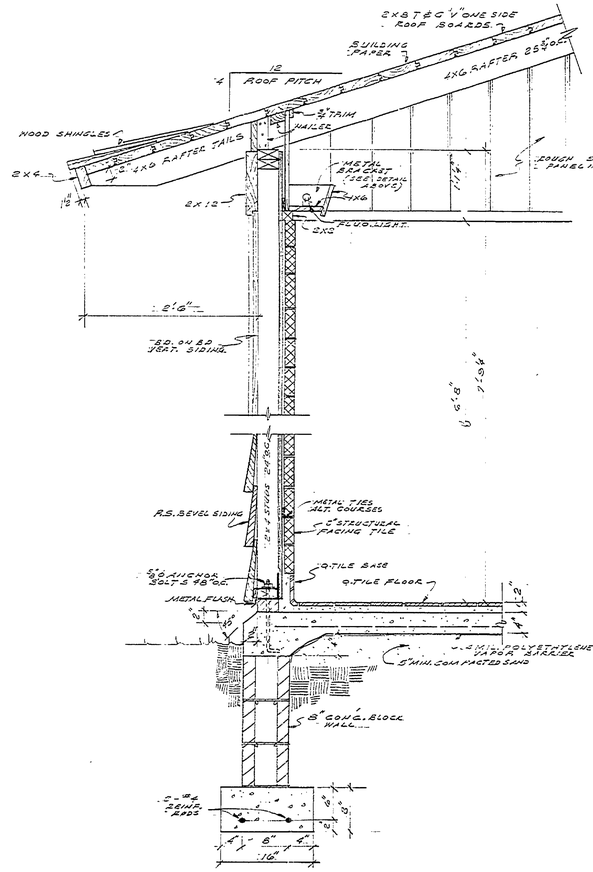

TYPICAL WALL SECT.
SCALE 1"=1'-0"

DESIGNED BY	W.A.C.		ARCHITECTURAL	W.A.C.	9-19-64	APPROVED	DATE
DRAWN BY	J.D.		ENGINEERING	K.E.B.	4-23-64		
CHECKED BY	W.A.C.		LANDSCAPE				

REVISIONS: 1, 2, 3, 4, 5, 6

MICHIGAN
DEPARTMENT OF CONSERVATION
PARKS AND RECREATION DIVISION

BURT LAKE STATE PARK
TOILET & SHOWER BLD'G.

SHEET NO. 2 OF 4

PLAN NO. A-106