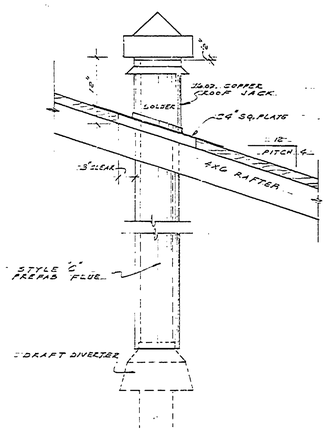

WATER HEATER VENT DETAIL

SCALE 1"=1'-0"

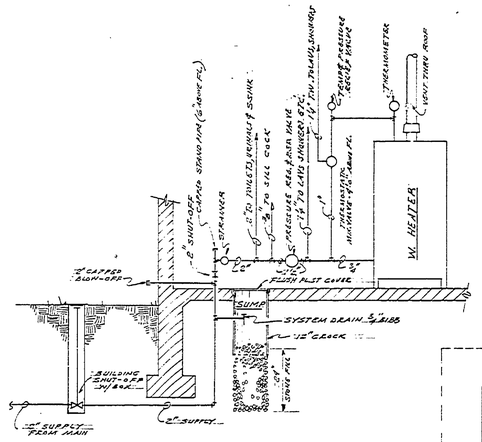

HEATER & WATER SYSTEM DRAINAGE DIAGRAM

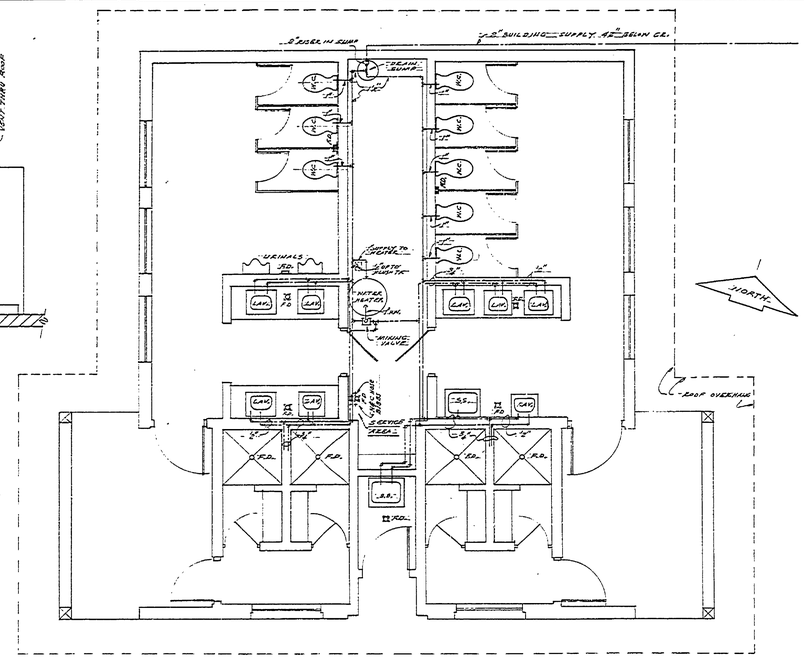

FLOOR PLAN - PLUMBING

SCALE 1/4"=1'-0"

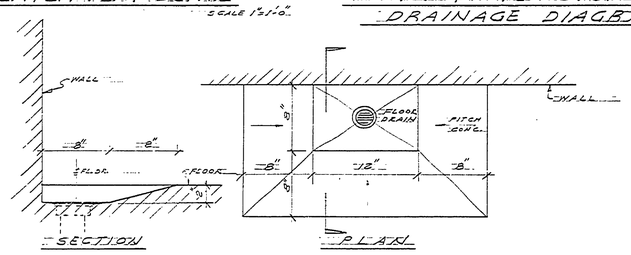

SERVICE AREA DETAIL

SCALE 1/2"=1'-0"

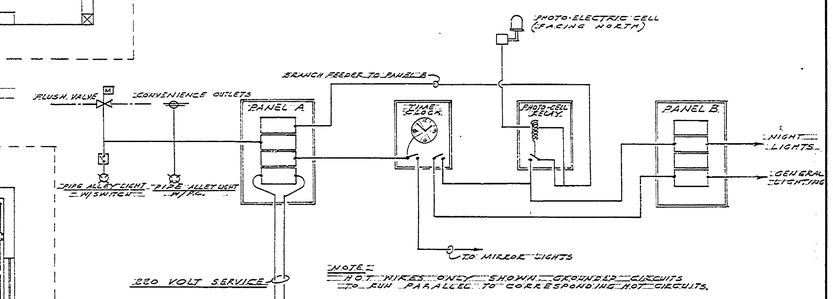

SCHEMATIC WIRING DIAGRAM

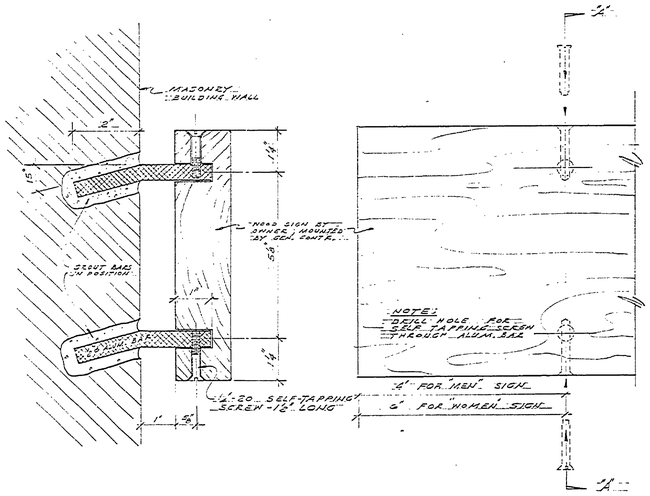

SECT. "A-A" ELEVATION

MOUNTING DETAIL - TOILET SIGN

HALF SIZE

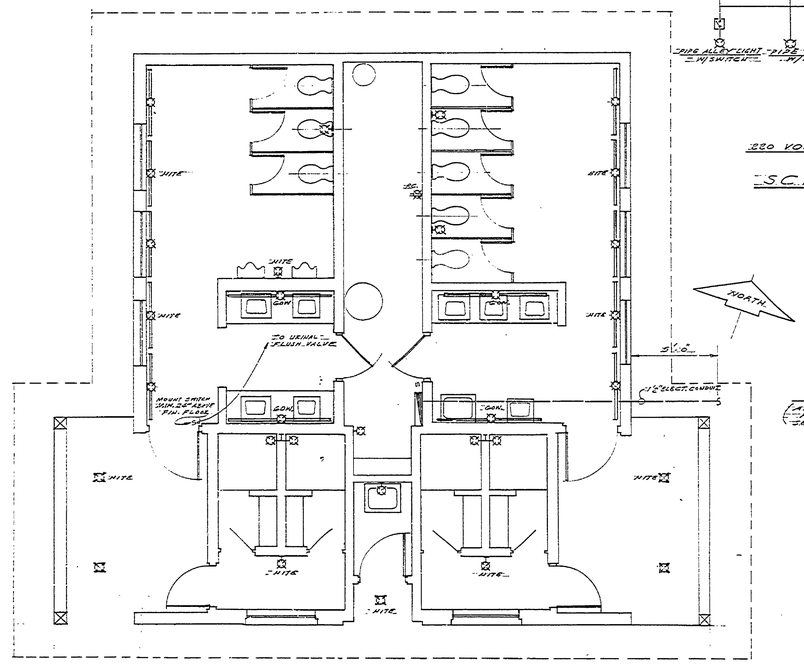

FLOOR PLAN - ELECTRICAL

SCALE 1/4"=1'-0"

REVISIONS			DATE	BY
	4			
	5			
	6			

DATE	NO.	DATE	BY
	1		
	2		
4-21-6	3		

APPROVED

		DATE
		4-21-49
		4-23-49
		4-28-49

DATE	REVIEWED		
	ARCHITECTURAL	W.H.C.	4-21-49
4-22-49	ENGINEERING	H.E.D.	4-23-49
	LANDSCAPE	W.H.C.	4-28-49

		DATE
DESIGNED BY	W. N. G.	
DRAWN BY	G.A.	4-21-49
CHECKED BY	A.P.H.	4-21-49

MICHIGAN
DEPARTMENT OF CONSERVATION
PARKS AND RECREATION DIVISION

BURT LAKE STATE PARK
TOILET & SHOWER BLD'G.

SHEET NO. 4 OF 4

PLAN NO. A-106