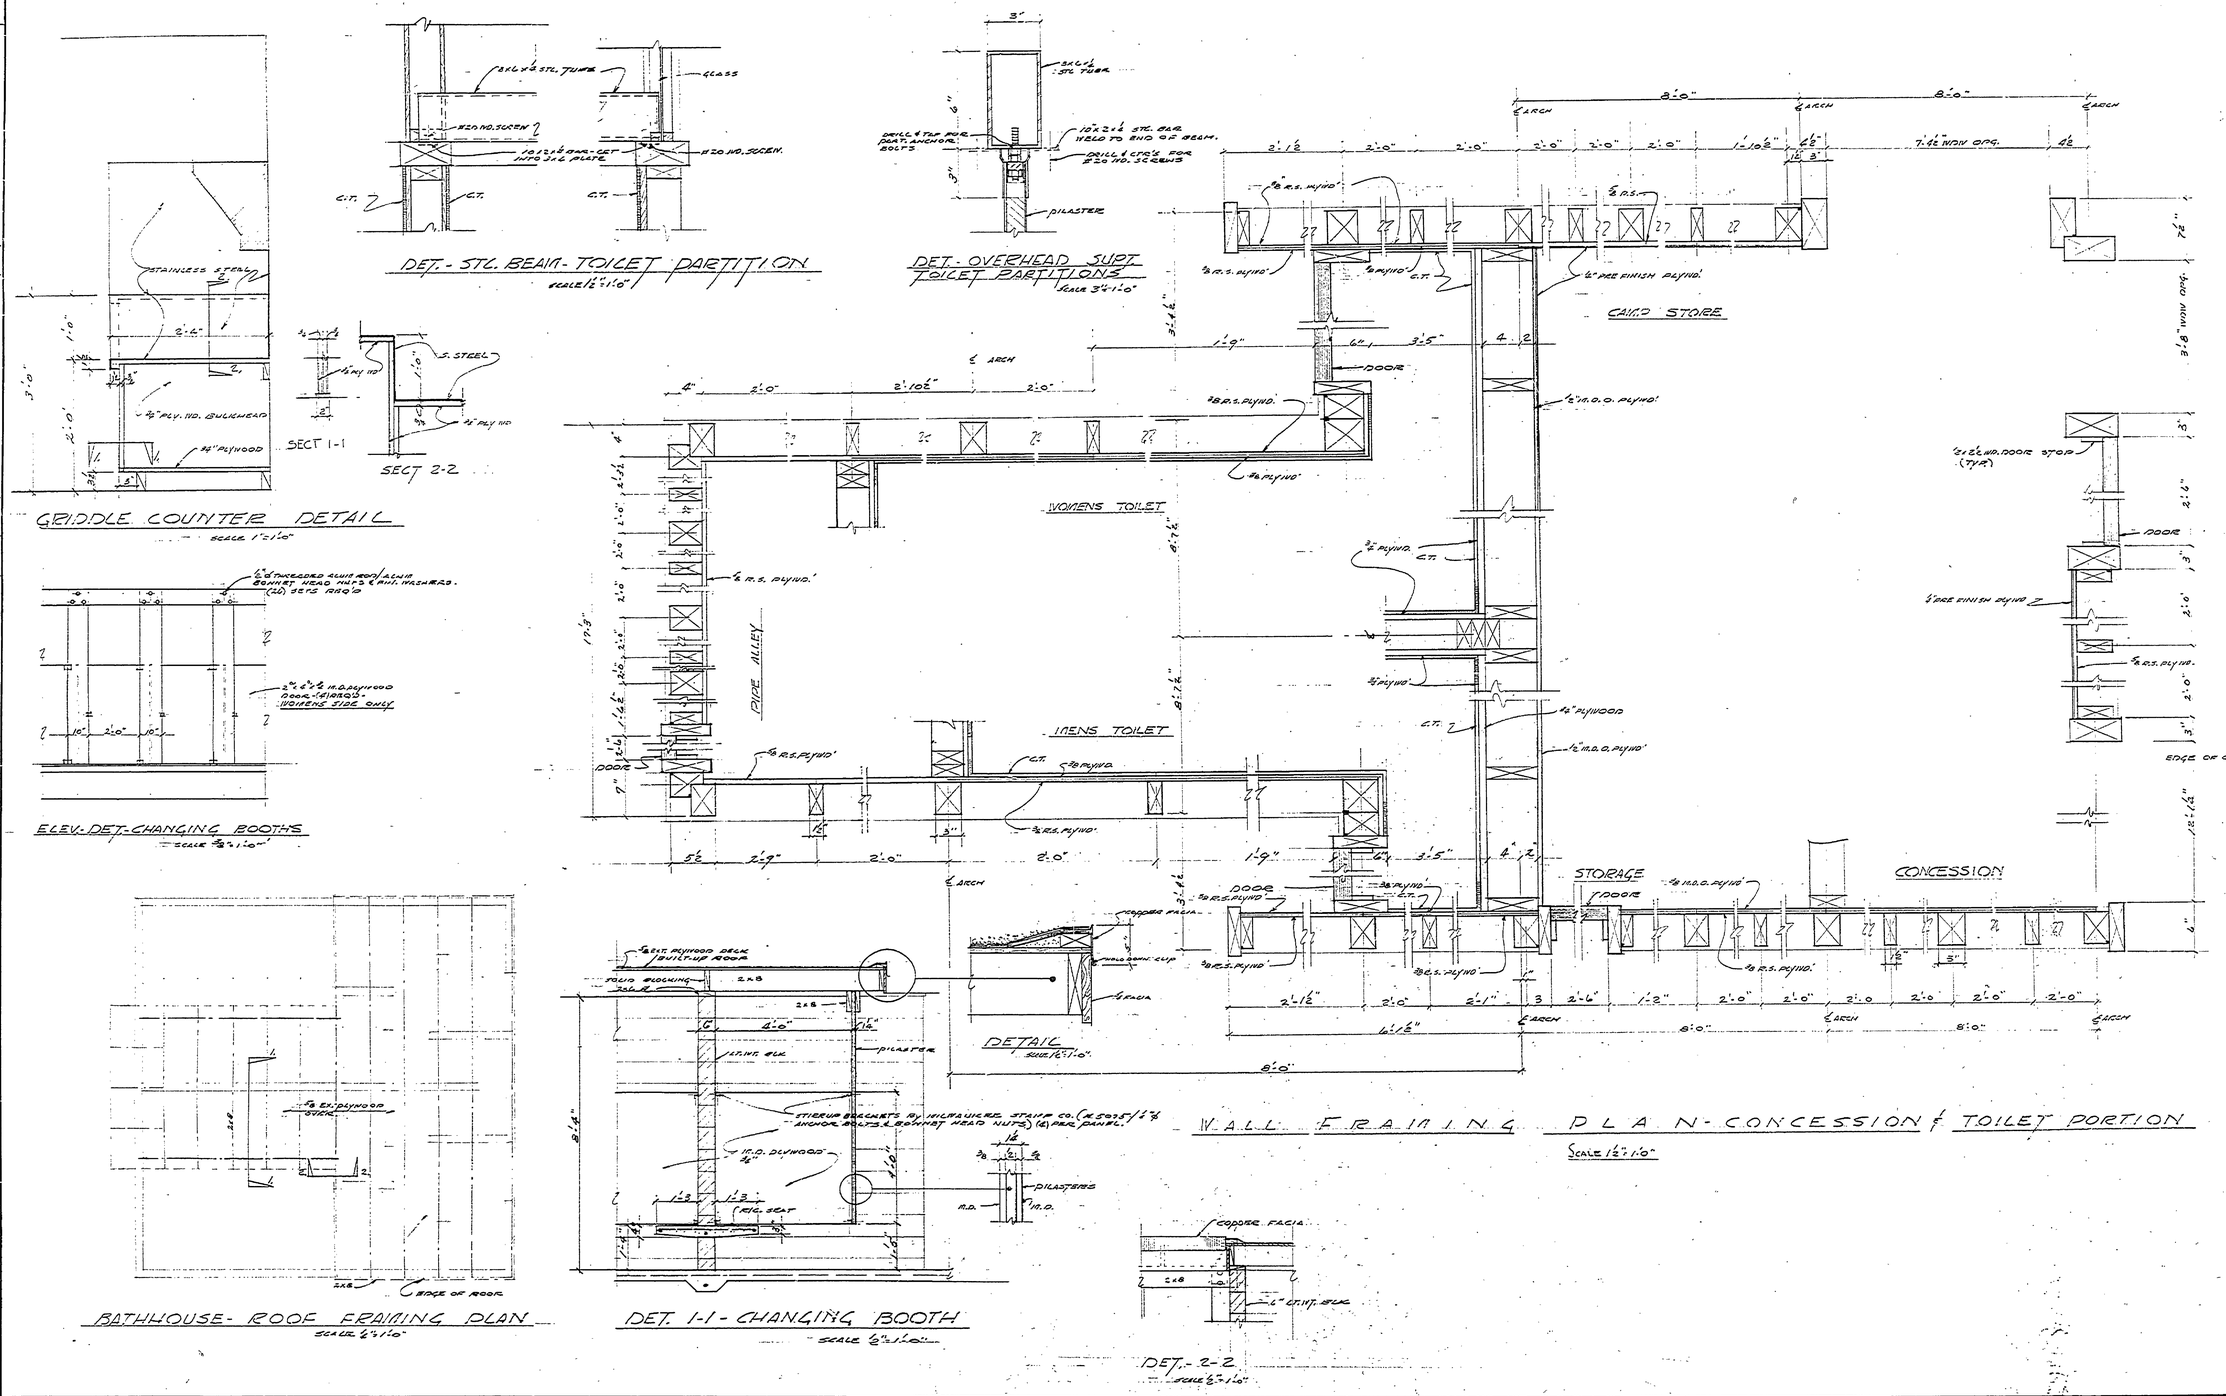

DATE	NO.	REVISIONS	BY
	1		
	2		
4-23-64	3		
	4		
	5		
	6		

APPROVED

	DATE	REVIEWED	DATE
DESIGNED BY W.M.C.		ARCHITECTURAL W.M.C.	4-27-64
DRAWN BY		ENGINEERING H.C.B.	4-23-64
CHECKED BY W.M.C.		LANDSCAPE	4-64

MICHIGAN
DEPARTMENT OF CONSERVATION
PARKS AND RECREATION DIVISION

BATHHOUSE - CONCESSION - TOILET BLDG. #5
BURT LAKE STATE PARK

SHEET NO. 5 OF 10

PLAN NO. A-107