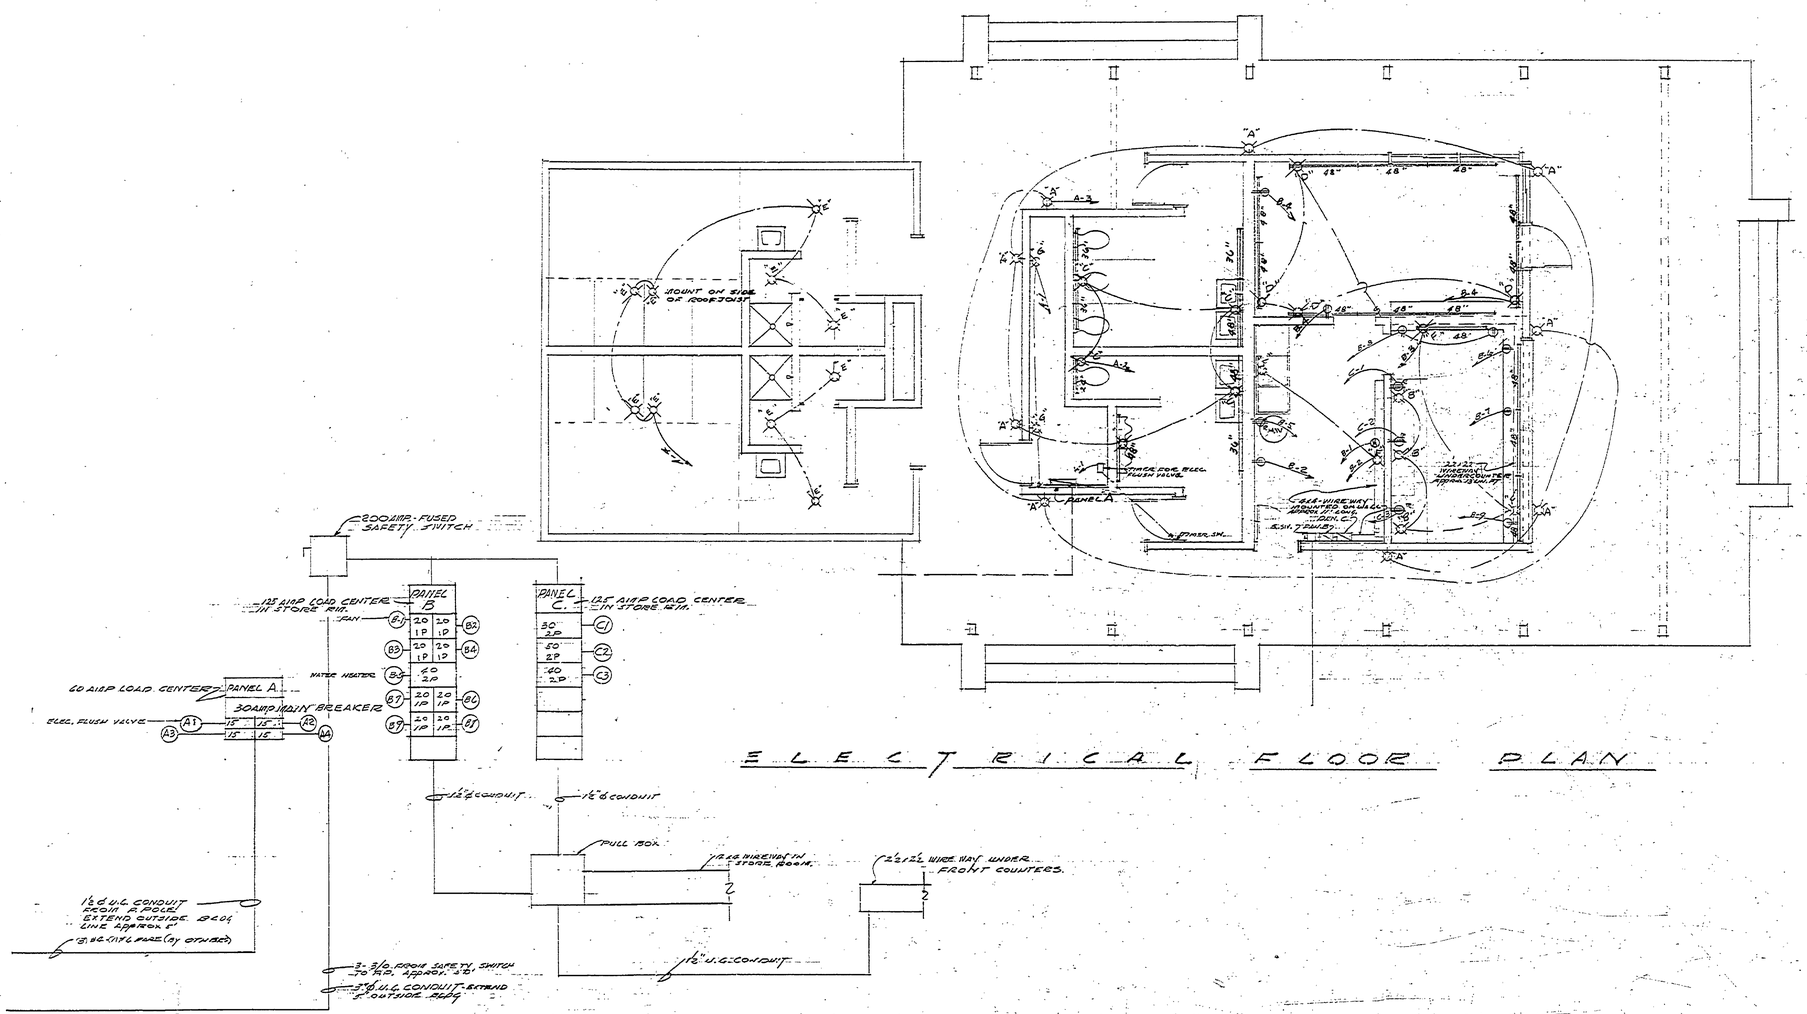

ELECTRICAL FLOOR PLAN

DESIGNED BY	W.N.C.		
DRAWN BY		4-23-64	
CHECKED BY	W.N.C.		

REVIEWED		DATE
ARCHITECTURAL	W.N.C.	4-23-64
ENGINEERING	K.E.B.	4-23-64
LANDSCAPE	W.N.C.	4-23-64

APPROVED

REVISIONS			
NO.	DATE	BY	
1			
2			
3	4-27-64		
4			
5			
6			

MICHIGAN
DEPARTMENT OF CONSERVATION
PARKS AND RECREATION DIVISION

BATHHOUSE - CONCESSION - TOILET BLDG #5
BURT LAKE STATE PARK

SHEET NO. 10 OF 10

PLAN NO. A-107

COMMERCIAL BLUEPRINT SERVICE, LANSING