R-1035 COMMERCIAL BLUEPRINT SERVICE 12-70 4194

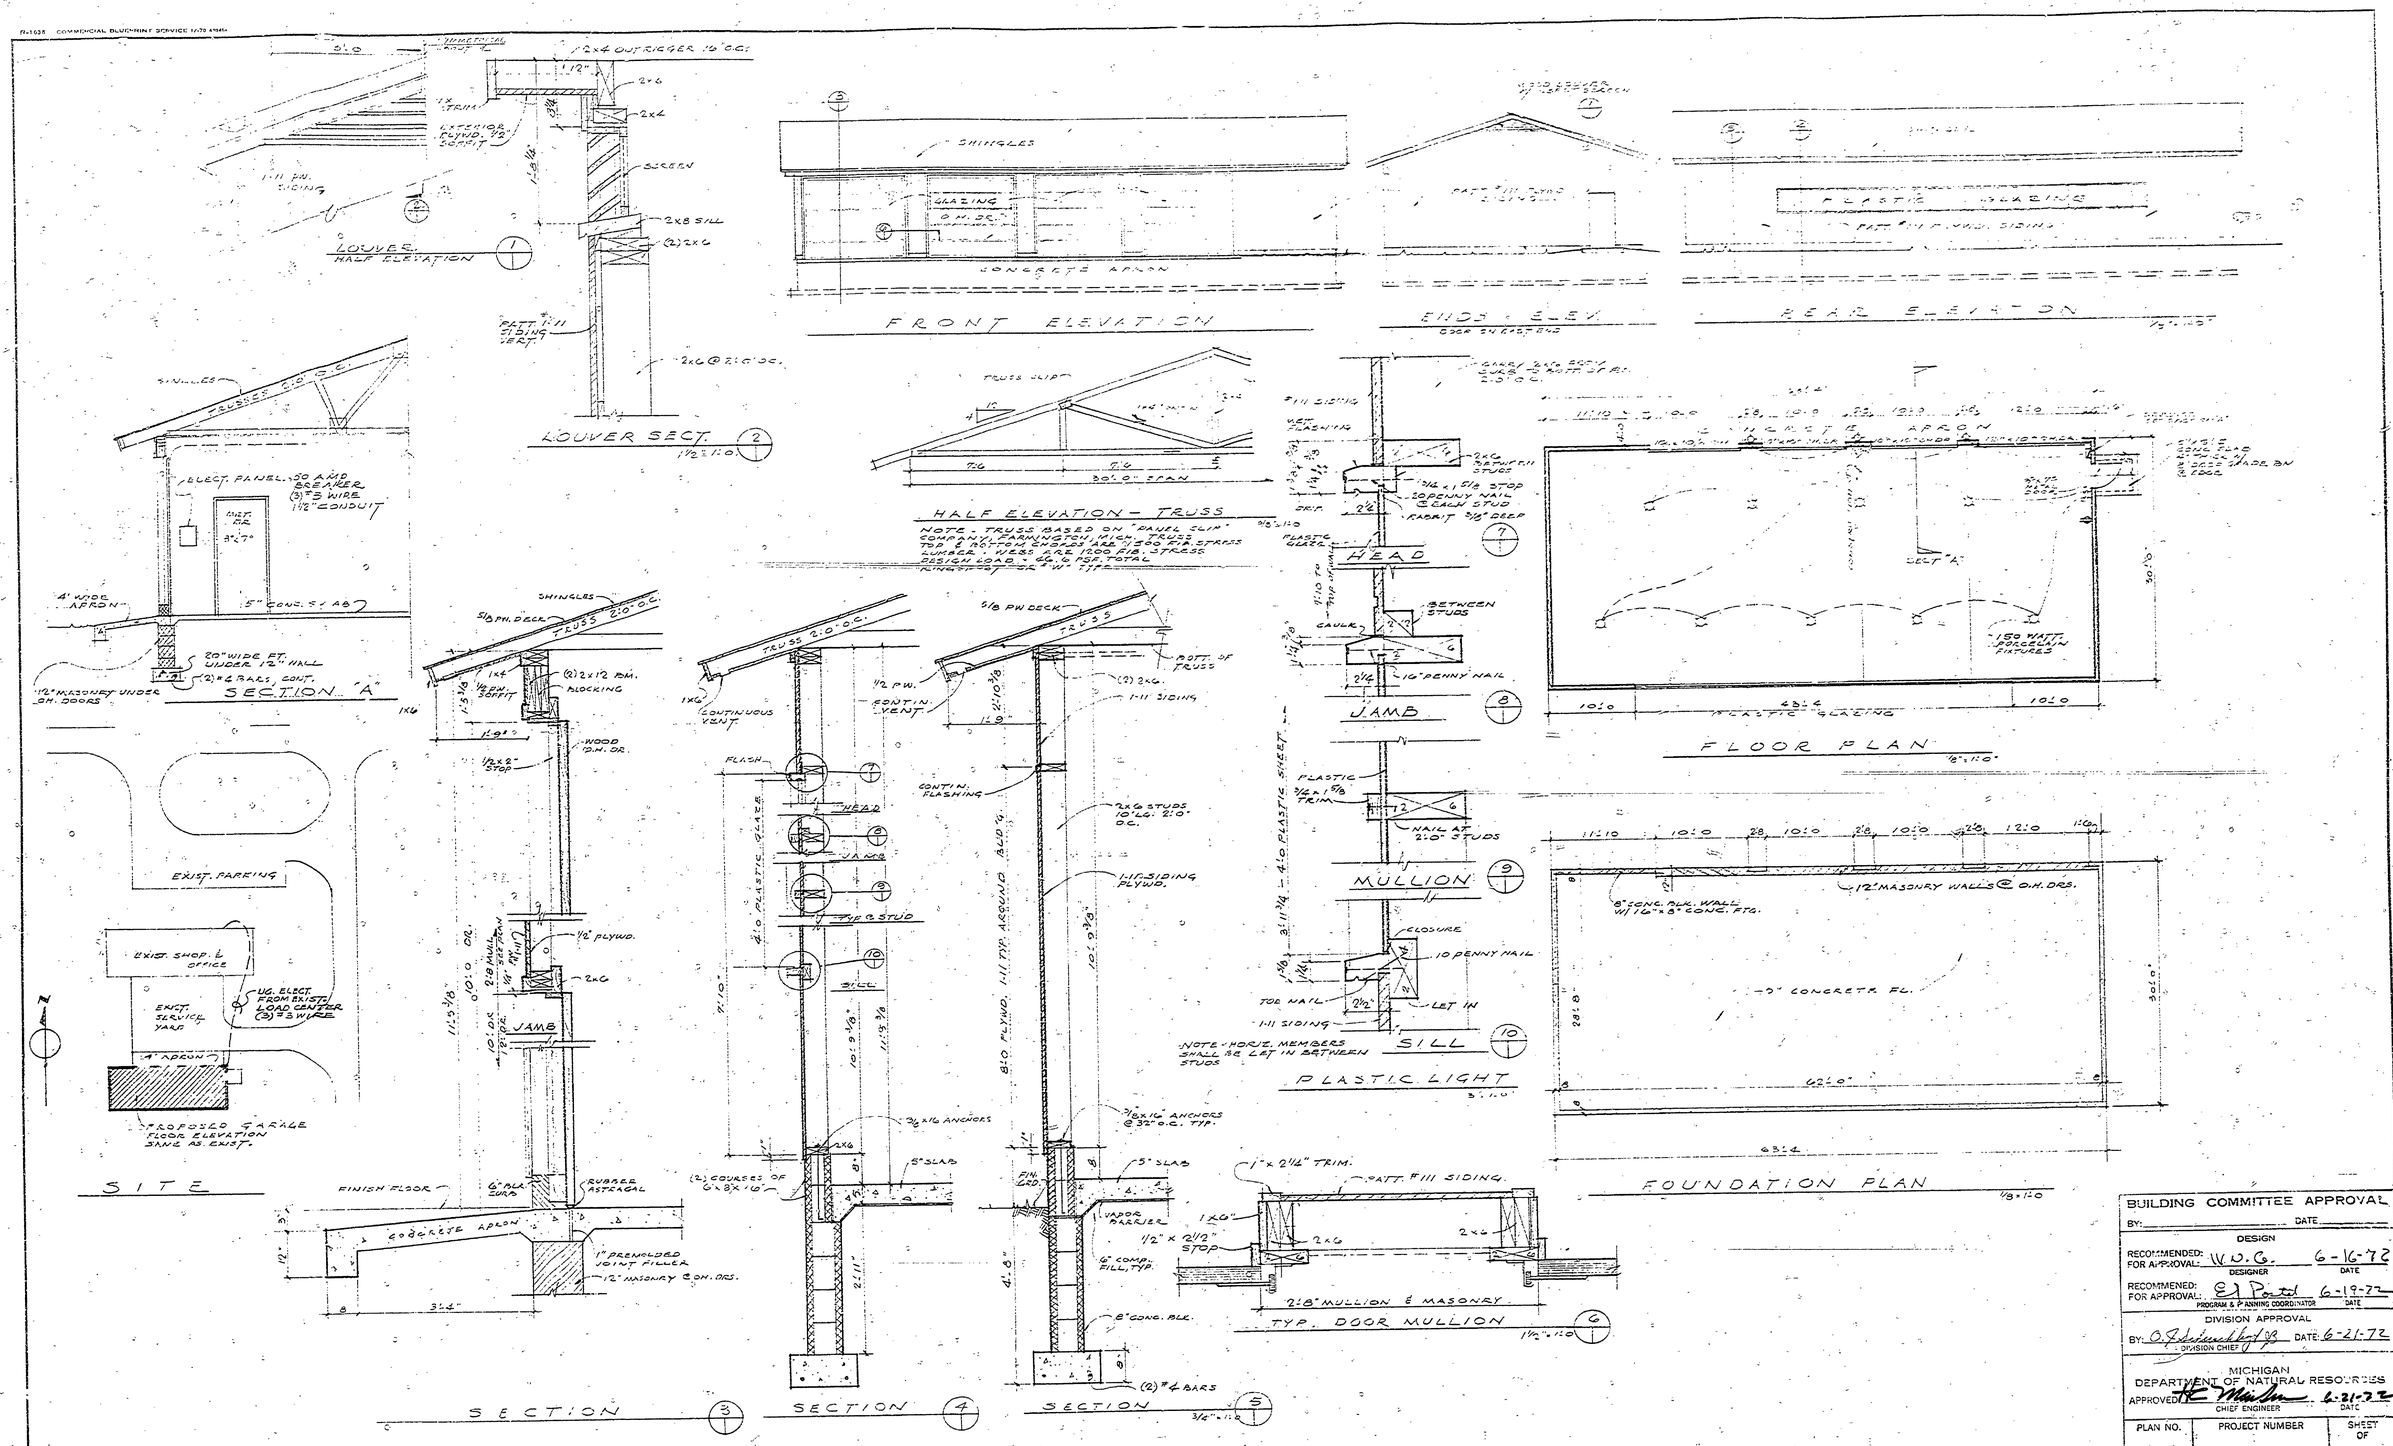

SURVEYED BY		DRAWN BY	RR
DESIGNED BY		CHECKED BY	
	DATE		DATE

NO.	DATE	BY	REVISIONS	NO.	DATE	BY	REVISIONS
1.				3.			
2.				4.			

MICHIGAN DEPARTMENT OF NATURAL RESOURCES

CONSTRUCTION PLANS
SHEET TITLE

AREA OR PARK: BURT LAKE
PROJECT: GARAGE

PROJECT NO. 02-5524
SHEET 1 OF 1
PLAN NO. A-111