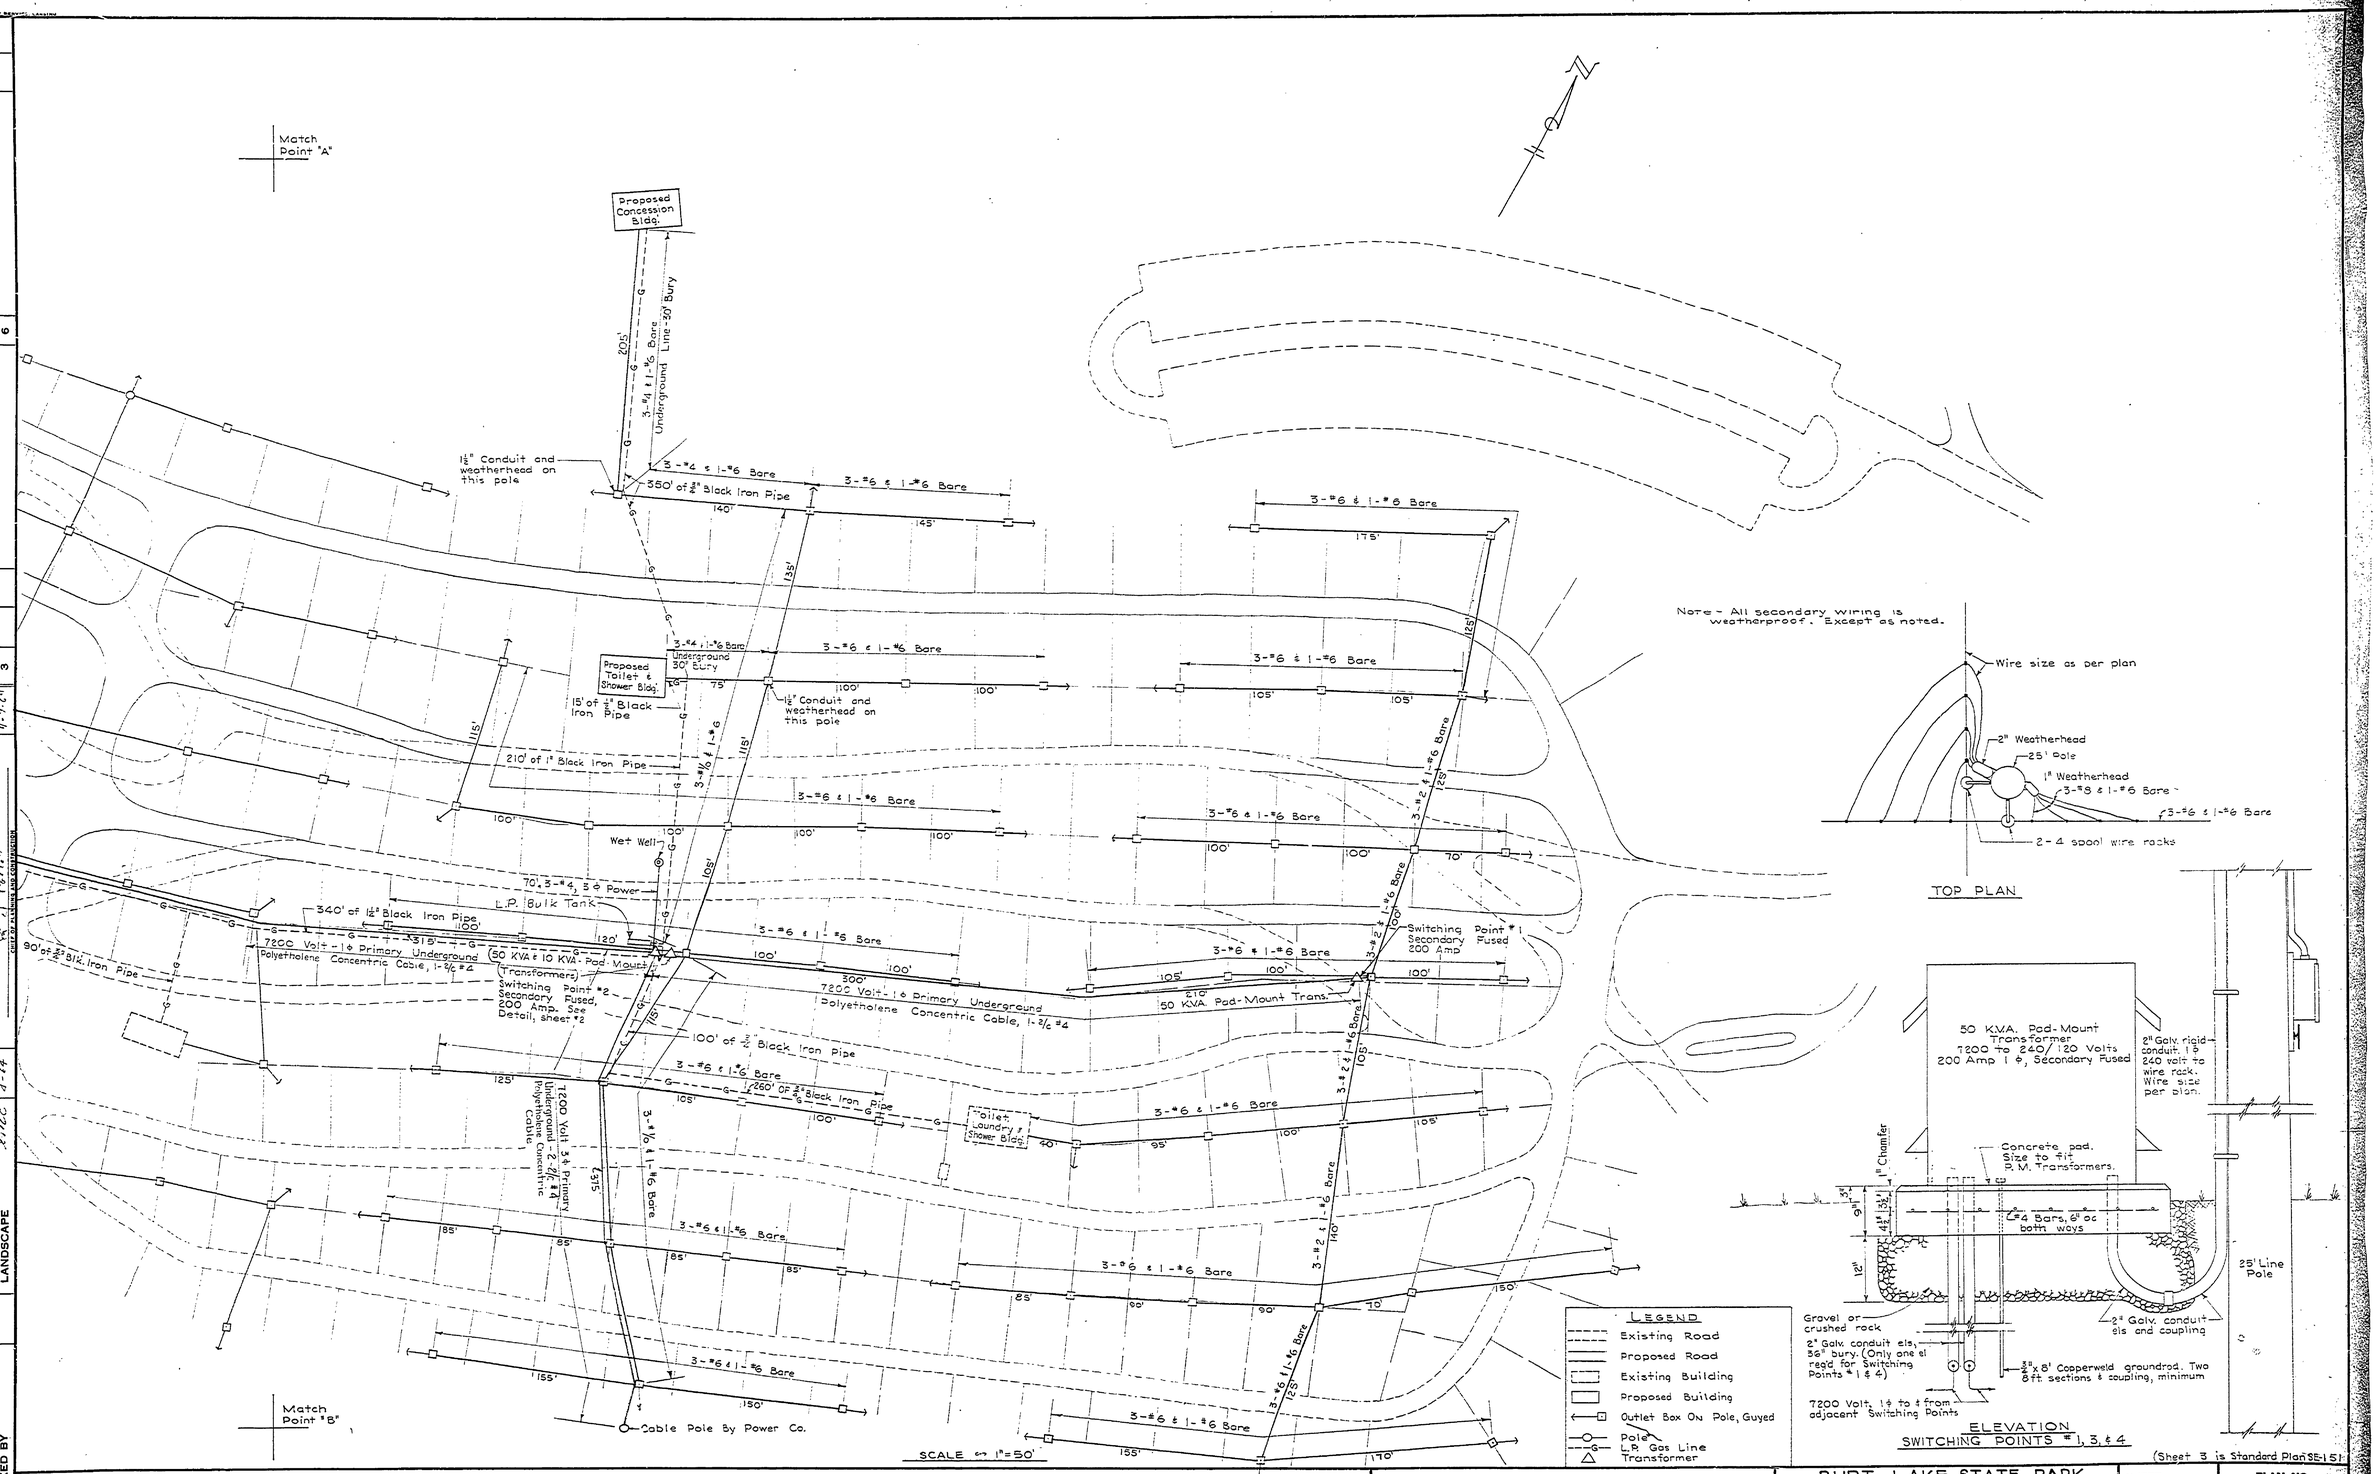

NO.	DATE	BY	REVISIONS
1	1-6-64	D.M.C.	REPLACES E-101, SHEET 1, DATED 5-6-61
2			
3			
4			
5			
6			

	DATE	BY

APPROVED
CHIEF, ENGINEERING SECTION
DATE 4-7-64

	DATE	REVIEWED	DATE
DESIGNED BY B.H.G.	Dec. '63	ARCHITECTURAL	
DRAWN BY D.M.C.	Jan. '64	ENGINEERING K E B	4-64
CHECKED BY		LANDSCAPE	4-64

MICHIGAN
DEPARTMENT OF CONSERVATION
PARKS AND RECREATION DIVISION

BURT LAKE STATE PARK
CAMPGROUND ELECTRIC & L.P. GAS LINE DISTRIBUTION SYSTEMS

SHEET NO. 1 OF 3

PLAN NO. E-101